RELEASED FOR
- [ ] Draft Detailed Project Report
- [ ] Detailed Project Report
- [ ] TENDER

Client
Bengaluru Smart Infrastructure Limited
Office of the Project Engineer-1, B-Smile,
Room No.105, 1st Floor, Annexe-2 Building,
N.R.Square, BBMP Bengaluru-560002

Consultant
InfraSupport
Tech Creators Expand Horizon
ISO 9001:2015 Certified Company
INFRA SUPPORT ENGINEERING CONSULTANTS PVT. LTD
Villa Vistas, #439/1/1, Hennur Bande,
Kothanur (P.O), Near Govt. School, Hennur Road,
Bangalore - 560 077.
Phone: +91 - 080 - 25465555
Email: info@infrasupport.in www.infrasupport.in

DESIGN	BK	PROJECT	Detailed Project Report (DPR) for Construction of Elevated Corridors of Package 1
DRAWN	KM	NAME OF WORK	Construction of 4 Lane Flyover on Bellary Road from UAS Staff Quarters to Metro Circle, Bangalore.
CHECKED	RL		
DATE	Dec - 2025	TITLE	KEYMAP
SHEET	01 of 01	SCALE	As shown

JOB NO. 2161
DRG. NO. : 2025DY0025KP-001
REVISION R0

Airport

Mekhri Circle

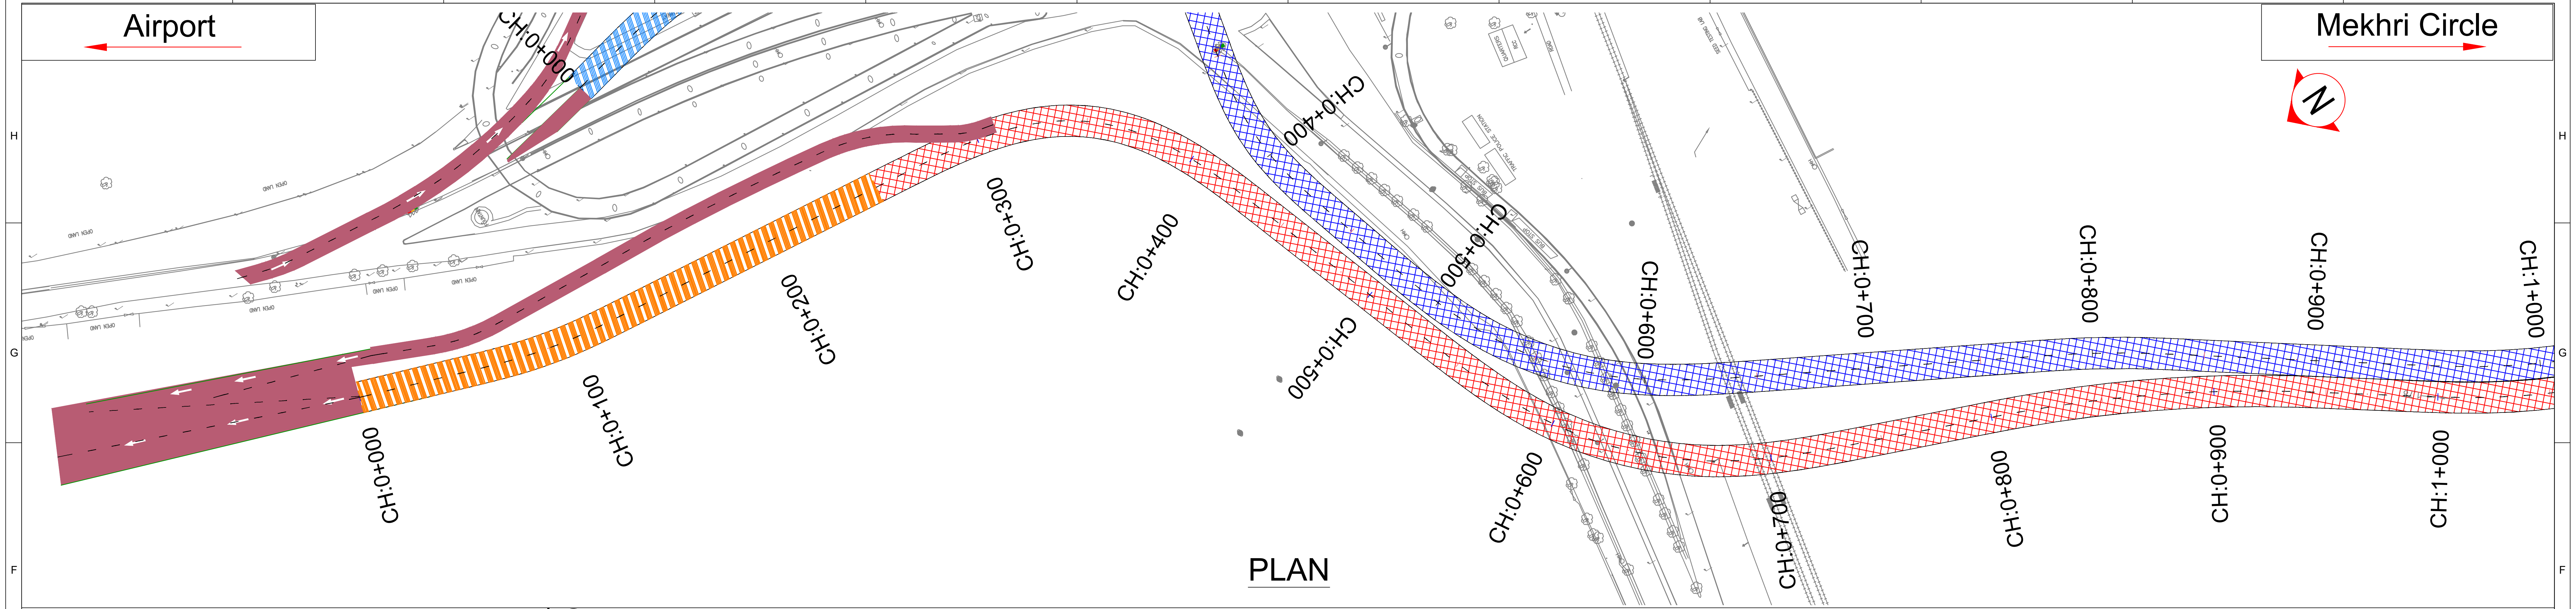

PLAN

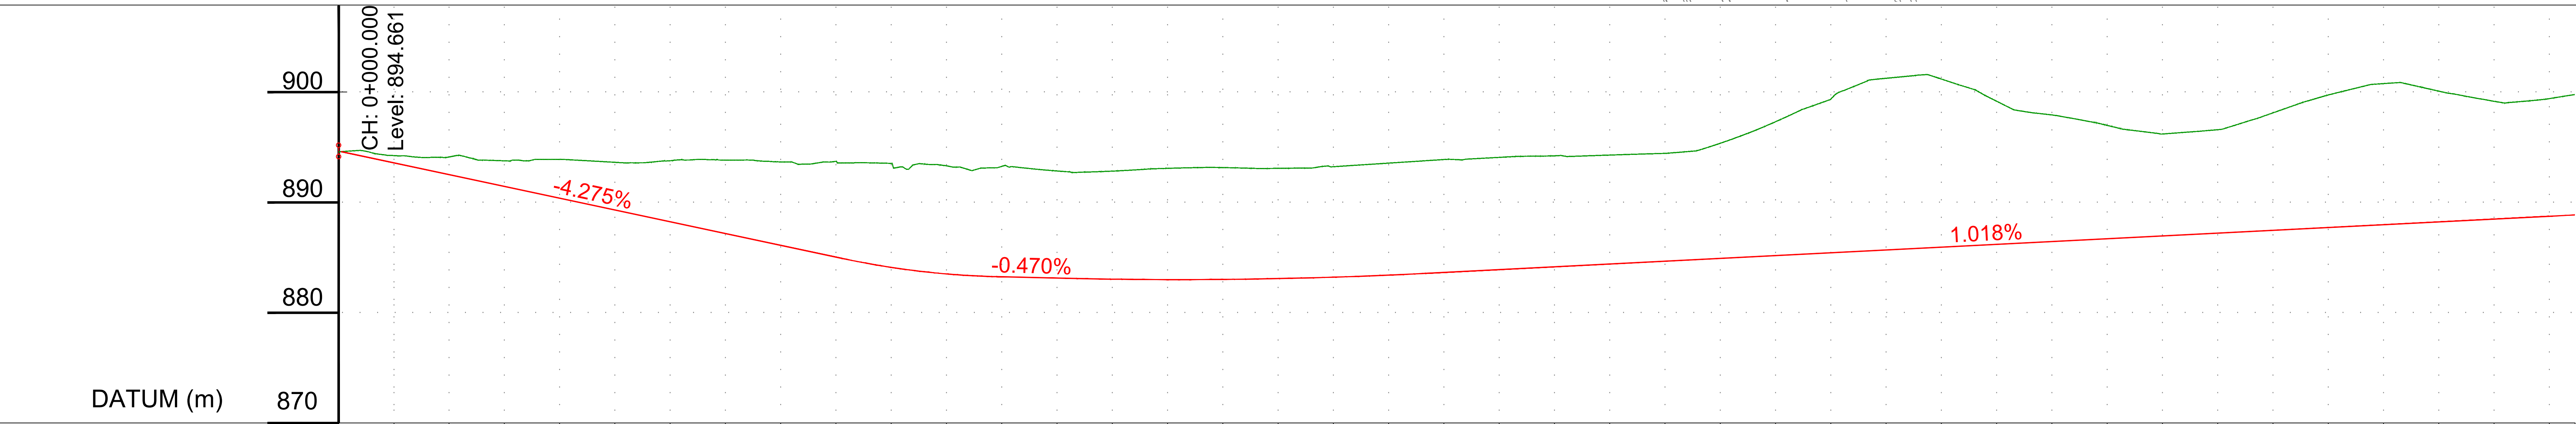

Chainage	Proposed Levels (m)	Existing Levels (m)	Level Difference (m)
0+000	894.661	894.579	0.082
0+025	893.592	894.239	-0.647
0+050	892.523	894.116	-1.593
0+075	891.455	893.768	-2.313
0+100	890.386	893.903	-3.517
0+125	889.317	893.630	-4.313
0+150	888.249	893.777	-5.529
0+175	887.180	893.829	-6.649
0+200	886.111	893.667	-7.556
0+225	885.042	893.722	-8.680
0+250	884.109	893.537	-9.428
0+275	883.514	893.311	-9.798
0+300	883.256	893.264	-10.008
0+325	883.139	892.844	-9.706
0+350	883.042	892.834	-9.792
0+375	883.001	893.087	-10.085
0+400	883.018	893.153	-10.135
0+425	883.092	893.086	-9.994
0+450	883.223	893.234	-10.012
0+475	883.411	893.559	-10.148
0+500	883.653	893.883	-10.231
0+525	883.907	894.080	-10.173
0+550	884.161	894.219	-10.058
0+575	884.416	894.289	-9.873
0+600	884.670	894.441	-9.771
0+625	884.925	895.360	-10.435
0+650	885.179	897.311	-12.132
0+675	885.434	899.367	-13.934
0+700	885.688	901.249	-15.561
0+725	885.943	901.176	-15.234
0+750	886.197	899.165	-12.968
0+775	886.452	897.923	-11.471
0+800	886.706	896.979	-10.273
0+825	886.960	896.198	-9.238
0+850	887.215	896.588	-9.373
0+875	887.469	898.116	-10.647
0+900	887.724	899.737	-12.014
0+925	887.978	900.765	-12.787
0+950	888.233	900.081	-11.848
0+975	888.487	899.162	-10.675
1+000	888.742	899.404	-10.662

Proposed Horizontal Alignment Schematic: L=46.232; Ls=35; L=11.13 R=200.0 Δ-3.190; Ls=35; L=135.153; Ls=75; L=26.90 R=90.0 Δ-17.124; Ls=75; L=88.383; Ls=70; L=76.22 R=170.0 Δ-25.688; Ls=70; L=48.375; Ls=20; L=120.33 R=600.0 Δ-11.490; Ls=20; L=31.440; Ls=4

Proposed Vertical Alignment Schematic: L=227.68m -4.27%; L= 70.0m R= 1840m K= 18; L=31.13m -0.47%; L= 162.8m R= 10943m K= 109; L= 508.15m 1.02%

Superelevation: e:2.00% e:-2.00%; e:5.00% e:-5.00%; e:2.00% e:-2.00%; e:5.00% e:-5.00%; e:2.00% e:-2.00%; e:5.00% e:-5.00%; e:-2.00% e:-2.00%; e:3.13% e:-3.13%; e:2.00% e:-2.00%

PROFILE

SI NO.	DESCRIPTION	REVISION.	BY	DATE

RELEASED FOR
- ☐ Draft Detailed Project Report
- ☒ Detailed Project Report
- ☐ TENDER

CLIENT :
Bengaluru Smart Infrastructure Limited
Office of the Project Engineer-1, B-Smile,
Room No.108, 1st Floor, Annexe-2 Building,
N.R.Square, BBMP Bengaluru-560002

CONSULTANT:
Infra Support — Your Complete Engineering Partner
INFRA SUPPORT ENGINEERING CONSULTANTS PVT. LTD
An ISO 9001-2015 Certified Company
Infra House, #456/11/1, Hennur Bande,
Hennur Bagalur Main Road, Kalyan Nagar,
Bangalore - 560 043.
Phone: +91 91 48192837
Email: info@infrasupport.in www.infrasupport.in

DRAWN	SK	PROJECT:	Detailed Project Report (DPR) for Construction of Elevated Corridors of Package 1
DESIGNED	NNK	NAME OF WORK	Construction of 4-Lane Flyover on Bellary Road from UAS Staff Quarters to Mekhri Circle, Bengaluru
CHECKED	TRL		
DATE	Dec - 2025	TITLE :	Tunnel Plan & Profile
SHEET	1 of 7	SCALE: As shown	DRG. NO. : IS \ 2501 \ HIG \PP - 1

JOB NO. 2501

REVISION R0

\\infraserver\DESIGNS\#Project\DPR PROJECT\40. Elevated Corridor\Drawings\Tunnel\Plan\Plan & Profile.dwg

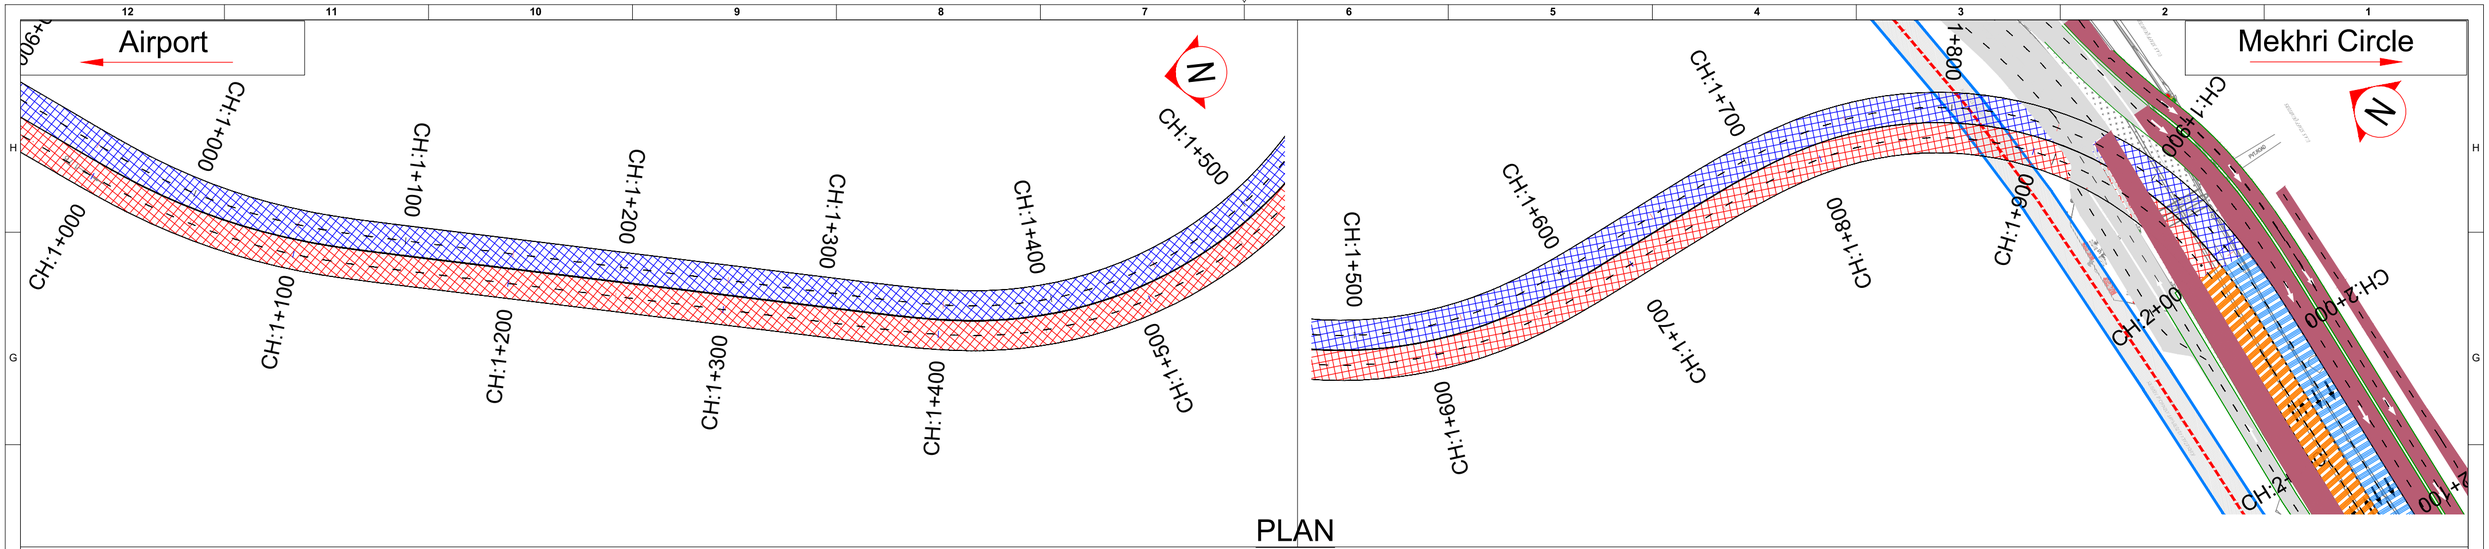

PLAN

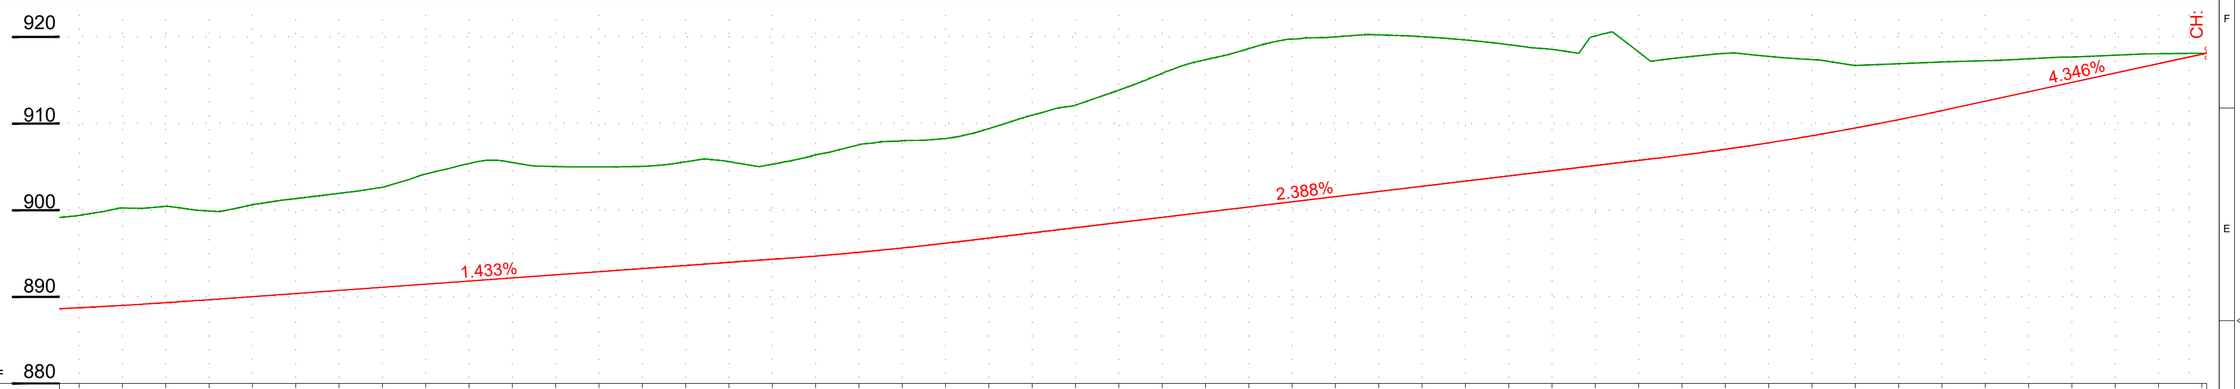

Proposed Levels (m)	888.742 889.015 889.325 889.672 890.030 890.389 890.747 891.105 891.463 891.822 892.180 892.538 892.896 893.255 893.613 893.971 894.330 894.708 895.145 895.642 896.199 896.795 897.392 897.989 898.586 899.184 899.781 900.378 900.975 901.572 902.169 902.766 903.363 903.960 904.557 905.154 905.751 906.359 907.033 907.779 908.598 909.490 910.454 911.490 912.576 913.662 914.749 915.835 916.922 918.008
Existing Levels (m)	899.404 900.259 900.452 899.909 900.639 901.341 901.951 902.654 904.177 905.391 905.506 905.040 905.000 905.056 905.590 905.606 905.304 906.397 907.545 908.022 908.267 909.422 910.972 912.128 913.864 915.786 917.367 918.648 919.753 920.008 920.237 920.028 919.650 919.107 918.569 920.113 918.260 917.630 918.102 917.752 917.387 916.715 916.909 917.110 917.255 917.473 917.680 917.892 918.064 918.123 918.130
Level Difference (m)	-10.662 -11.244 -11.127 -10.237 -10.609 -10.952 -11.204 -11.549 -12.714 -13.570 -13.326 -12.502 -12.104 -11.802 -11.977 -11.635 -10.974 -11.689 -12.399 -12.380 -12.068 -12.627 -13.580 -14.139 -15.277 -16.603 -17.586 -18.271 -18.778 -18.436 -18.068 -17.262 -16.287 -15.147 -14.012 -14.959 -12.509 -11.271 -11.068 -9.972 -8.788 -7.225 -6.455 -5.620 -4.680 -3.811 -2.931 -2.057 -1.142 -0.115
Proposed Horizontal Alignment Schematic	Ls=40 · L=81.07 R=300.0 △-15.483 · Ls=40 · L=217.506 · Ls=60 · L=214.22 R=200.0 △-61.369 · Ls=60 · L=32.228 · Ls=80 · L=163.90 R=155.0 △-60.587 · Ls=80 · L=174.728
Proposed Vertical Alignment Schematic	L= 70.0m R= 16858m K= 169 · L= 334.63m 1.43% · L= 100.0m R= 10470m K= 105 · L= 406.67m 2.39% · L= 168.7m R= 8615m K= 86 · L= 148.09m 4.35%
Superelevation	e:5.00% e:-5.00% · e:2.00% e:-2.00% · e:5.00% e:-5.00% · e:5.00% e:-5.00% · e:2.00% e:-2.00%
Chainage	1+000 1+025 1+050 1+075 1+100 1+125 1+150 1+175 1+200 1+225 1+250 1+275 1+300 1+325 1+350 1+375 1+400 1+425 1+450 1+475 1+500 1+525 1+550 1+575 1+600 1+625 1+650 1+675 1+700 1+725 1+750 1+775 1+800 1+825 1+850 1+875 1+900 1+925 1+950 1+975 2+000 2+025 2+050 2+075 2+100 2+125 2+150 2+175 2+200 2+225 2+228

PROFILE

SI NO.	DESCRIPTION	REVISION.	BY	DATE

RELEASED FOR
- ☐ Draft Detailed Project Report
- ☒ Detailed Project Report
- ☐ TENDER

CLIENT :

Bengaluru Smart Infrastructure Limited
Office of the Project Engineer-1, B-Smile,
Room No.108, 1st Floor, Annexe-2 Building,
N.R.Square, BBMP Bengaluru-560002

CONSULTANT:
Infra Support
Your Complete Engineering Partner
INFRA SUPPORT ENGINEERING CONSULTANTS PVT. LTD
An ISO 9001-2015 Certified Company
Infra House, #456/11/1, Hennur Bande,
Hennur Bagalur Main Road, Kalyan Nagar,
Bangalore - 560 043.
Phone: +91 91 48192837
Email: info@infrasupport.in www.infrasupport.in

DRAWN	SK	PROJECT:	Detailed Project Report (DPR) for Construction of Elevated Corridors of Package 1
DESIGNED	NNK	NAME OF WORK	Construction of 4-Lane Flyover on Bellary Road from UAS Staff Quarters to Mekhri Circle, Bengaluru
CHECKED	TRL		
DATE	Dec - 2025	TITLE :	Tunnel Plan & Profile
SHEET	2 of 7	SCALE:	As shown

DRG. NO. : IS \ 2501 \ HIG \PP - 2

JOB NO. 2501

REVISION R0

This drawing is property of Bengaluru Smart Infrastructure Limited (BSIL). Reproduction or use without permission is prohibited. © BSIL 2025

Airport

Mekhri Circle

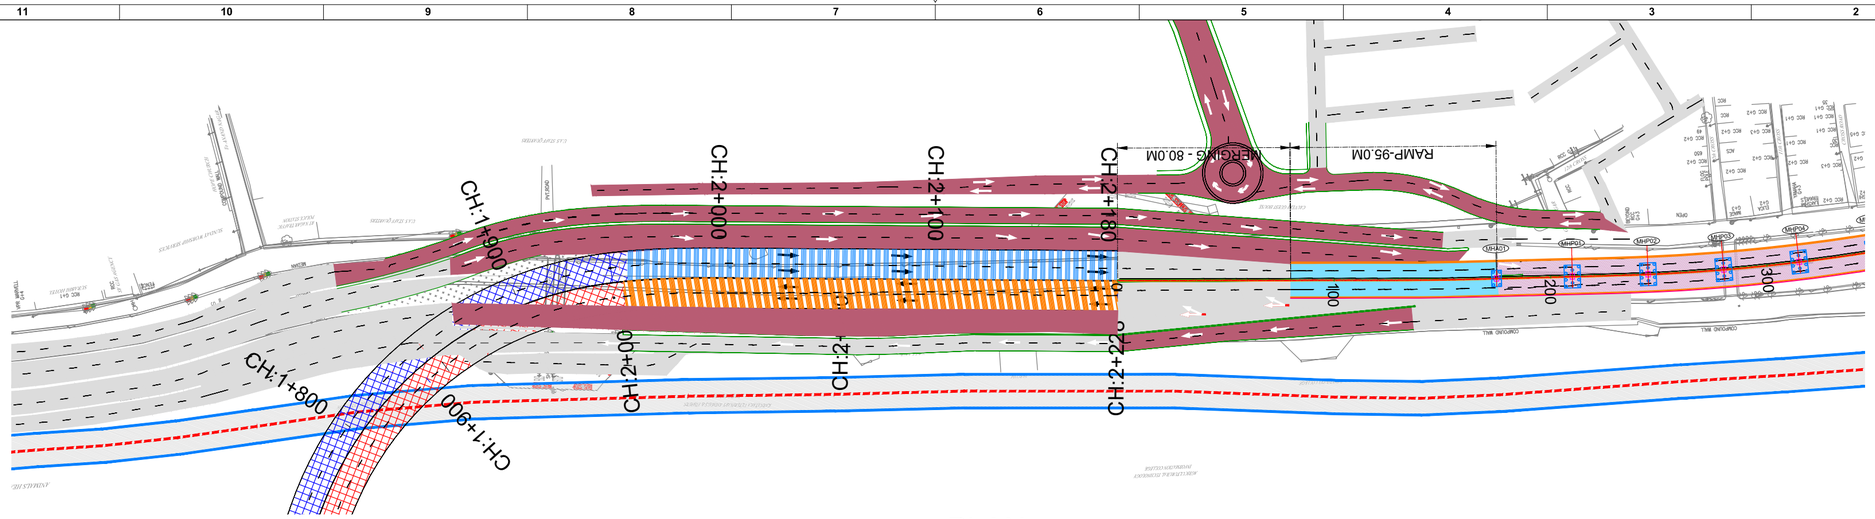

PLAN

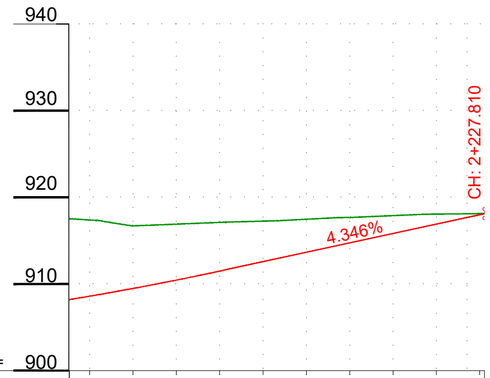

Proposed Levels (m)	908.598	909.490	910.454	911.490	912.576	913.662	914.749	915.835	916.922	918.008
Existing Levels (m)	917.387	916.715	916.909	917.110	917.255	917.473	917.680	917.892	918.064	918.123 918.130
Level Difference (m)	-8.788	-7.225	-6.455	-5.620	-4.680	-3.811	-2.931	-2.057	-1.142	-0.115
Proposed Horizontal Alignment Schematic	Ls=80				L=174.728					
Proposed Vertical Alignment Schematic	168.7m 8615m = 86					L= 148.09m 4.35%				
Superelevation	e:2.00%									
	e:-2.00%									
Chainage	2+000	2+025	2+050	2+075	2+100	2+125	2+150	2+175	2+200	2+225 2+228

PROFILE

SI NO.	DESCRIPTION	REVISION.	BY	DATE

RELEASED FOR

- ☐ Draft Detailed Project Report
- ▨ Detailed Project Report
- ☐ TENDER

CLIENT :

Bengaluru Smart Infrastructure Limited
Office of the Project Engineer-1, B-Smile,
Room No.108, 1st Floor, Annexe-2 Building,
N.R.Square, BBMP Bengaluru-560002

CONSULTANT:
Infra Support
Your Complete Engineering Partner
INFRA SUPPORT ENGINEERING CONSULTANTS PVT. LTD
An ISO 9001-2015 Certified Company
Infra House, #456/11/1, Hennur Bande,
Hennur Bagalur Main Road, Kalyan Nagar,
Bangalore - 560 043.
Phone: +91 91 48192837
Email: info@infrasupport.in www.infrasupport.in

DRAWN	SK	PROJECT:	Detailed Project Report (DPR) for Construction of Elevated Corridors of Package 1
DESIGNED	NNK	NAME OF WORK	Construction of 4-Lane Flyover on Bellary Road from UAS Staff Quarters to Mekhri Circle, Bengaluru
CHECKED	TRL	TITLE :	Tunnel Plan & Profile
DATE	Dec - 2025	SCALE:	As shown
SHEET	3 of 7	DRG. NO. :	IS \ 2501 \ HIG \PP - 3

JOB NO. 2501

REVISION R0

Infrastructure\Design\Project\DPR\Elevated Corridors\Drawings\Tunnel\Plan & Profile.dwg

Airport

Mekhri Circle

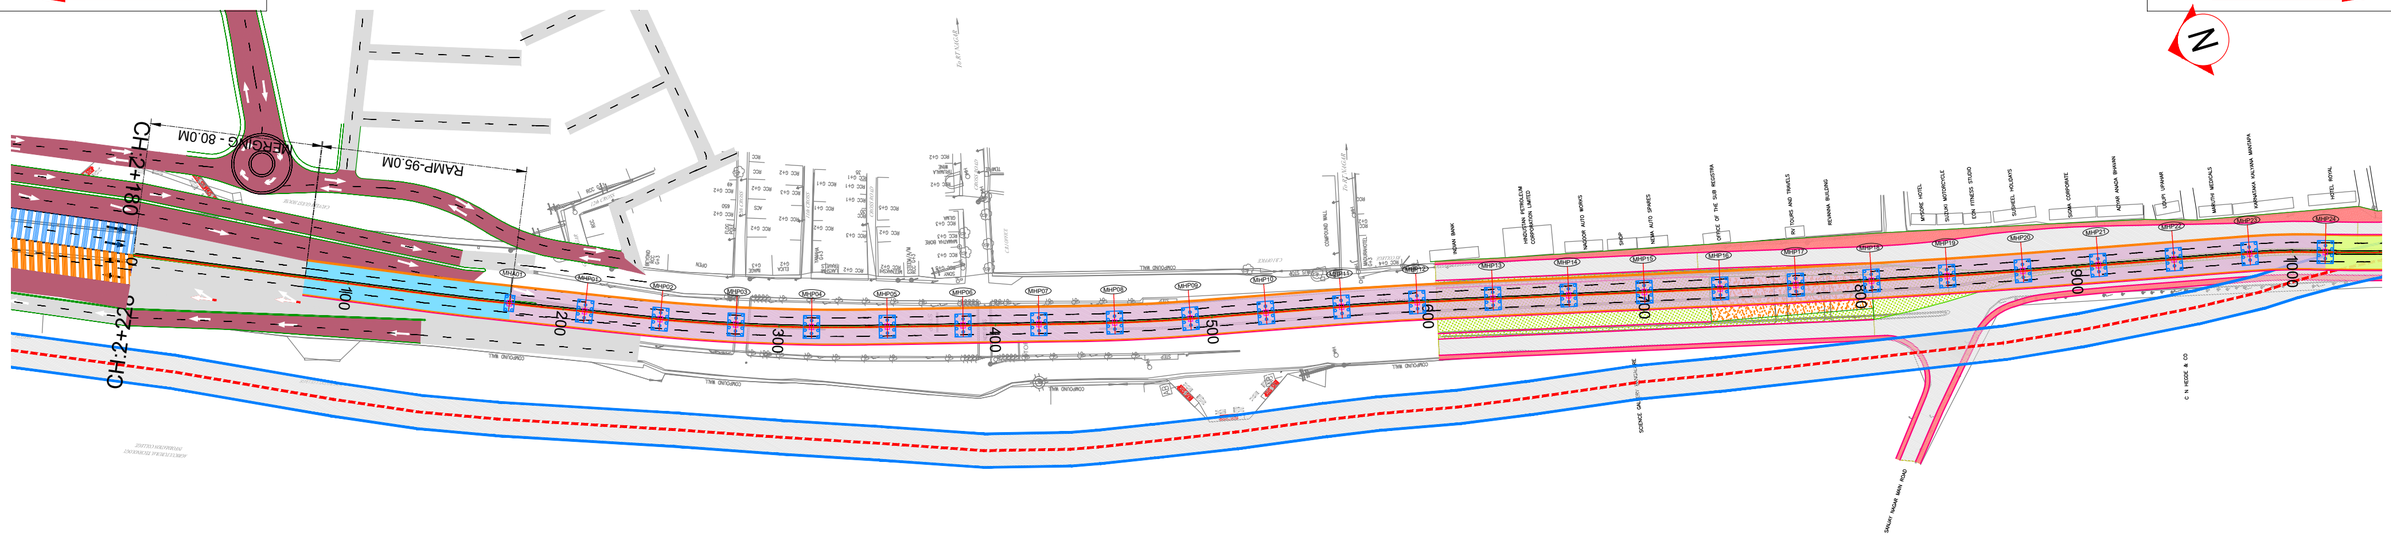

PLAN

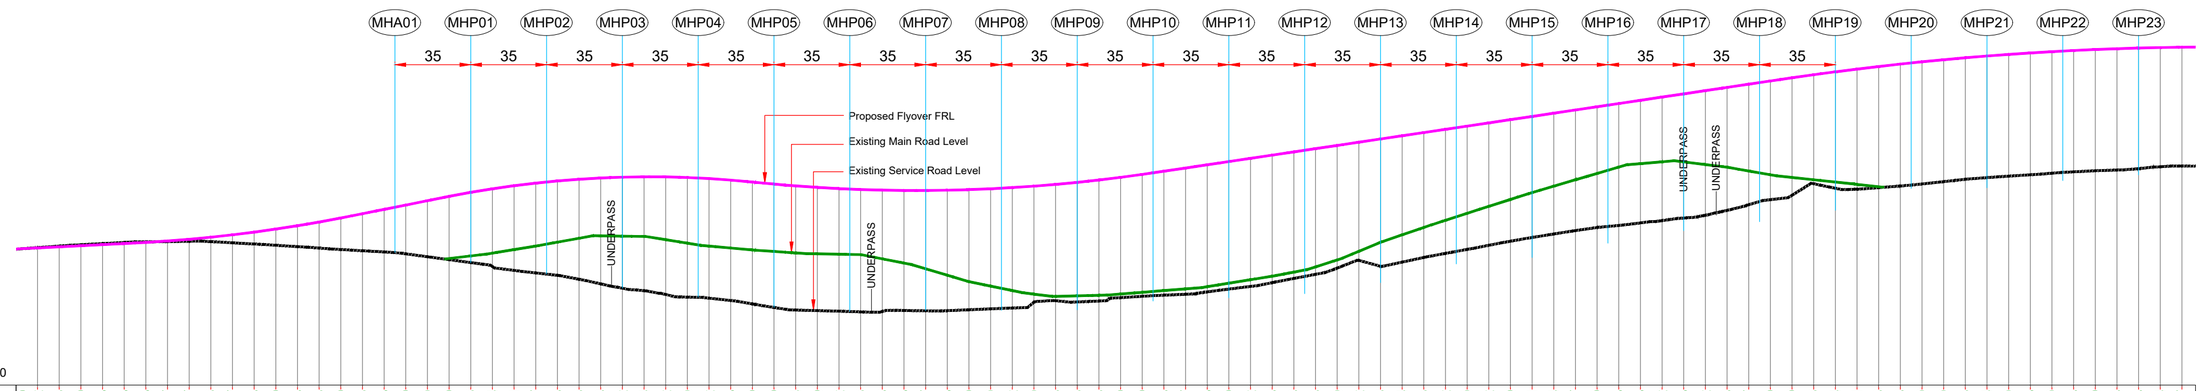

DATUM=904.0

CHAINAGE	LEVEL DIFF.	FINISHED ROAD LEVEL	EXISTING ROAD/ GROUND LEVEL	EXISTING ROAD/ GROUND LEVEL
0	0.091	916.771	916.749	916.749
10	0.083	916.871	916.892	916.892
20	0.081	916.971	917.036	917.036
30	0.128	917.071	917.159	917.159
40	0.174	917.171	917.265	917.265
50	0.223	917.271	917.375	917.375
60	0.304	917.375	917.425	917.425
70	0.423	917.505	917.447	917.447
80	0.591	917.665	917.477	917.477
90	0.901	917.856	917.446	917.446
100	1.241	918.076	917.337	917.337
110	1.586	918.326	917.228	917.228
120	1.942	918.607	917.109	917.109
130	2.336	918.917	916.988	916.988
140	2.784	919.257	916.853	916.853
150	3.241	919.628	916.719	916.719
160	3.774	920.024	916.606	916.606
170	4.295	920.424	916.495	916.495
180	4.842	920.824	916.319	916.319
190	5.499	921.224	916.050	916.050
200	6.096	921.623	915.929	915.781
210	6.711	921.993	915.512	916.126
220	7.263	922.321	915.146	916.384
230	7.750	922.606	914.789	916.711
240	8.224	922.849	914.557	917.037
250	8.717	923.049	914.335	917.398
260	9.173	923.207	913.972	917.756
270	9.733	923.323	913.545	917.983
280	10.177	923.396	913.143	917.952
290	10.590	923.427	912.918	917.924
300	10.981	923.415	912.567	917.622
310	11.323	923.361	912.327	917.300
320	11.355	923.265	912.232	917.032
330	11.383	923.126	912.010	916.855
340	11.440	922.946	911.701	916.679
350	11.421	922.756	911.370	916.539
360	11.337	922.590	911.131	916.404
370	11.369	922.451	911.079	916.319
380	11.292	922.340	911.027	916.282
390	11.209	922.256	910.960	916.246
400	11.087	922.199	911.000	915.858
410	11.005	922.170	911.091	915.465
420	10.980	922.168	911.062	914.937
430	10.947	922.193	911.072	914.345
440	10.901	922.245	911.157	913.749
450	10.900	922.325	911.242	913.340
460	10.915	922.432	911.322	912.932
470	10.955	922.566	911.855	912.600
480	11.034	922.728	911.992	912.393
490	11.151	922.917	911.879	912.443
500	11.314	923.133	911.966	912.493
510	11.488	923.376	912.277	912.609
520	11.582	923.647	912.399	912.769
530	11.656	923.942	912.504	912.928
540	11.724	924.239	912.589	913.087
550	11.722	924.537	912.809	913.285
560	11.677	924.834	913.067	913.609
570	11.721	925.132	913.315	913.932
580	11.683	925.429	913.659	914.258
590	11.644	925.727	914.049	914.633
600	11.586	926.024	914.429	915.113
610	11.399	926.322	915.003	915.760
620	11.212	926.620	915.719	916.552
630	11.071	926.917	915.172	917.383
640	11.066	927.215	915.555	918.074
650	11.063	927.512	915.984	918.756
660	10.986	927.810	916.361	919.412
670	10.878	928.107	916.726	920.060
680	10.779	928.405	917.107	920.702
690	10.746	928.703	917.485	921.339
700	10.726	929.000	917.829	921.971
710	10.715	929.298	918.151	922.564
720	10.677	929.595	918.464	923.157
730	10.775	929.893	918.752	923.739
740	10.910	930.190	918.938	924.325
750	10.951	930.488	919.178	924.645
760	11.088	930.786	919.388	924.812
770	11.183	931.083	919.622	924.805
780	11.059	931.381	919.880	924.562
790	10.934	931.678	920.330	924.318
800	10.926	931.976	920.850	923.967
810	10.823	932.273	921.318	923.619
820	10.749	932.569	921.722	923.369
830	10.810	932.851	922.789	923.156
840	10.902	933.118	922.371	922.944
850	10.991	933.371	922.283	922.731
860	11.132	933.608	922.427	922.803
870	11.147	933.831	922.578	922.578
880	11.137	934.040	922.770	922.770
890	11.131	934.233	922.980	922.980
900	11.162	934.412	923.206	923.206
910	11.215	934.576	923.354	923.354
920	11.259	934.725	923.490	923.490
930	11.309	934.860	923.615	923.615
940	11.321	934.980	923.760	923.760
950	11.301	935.085	923.888	923.888
960	11.252	935.175	923.989	923.989
970	11.190	935.251	924.053	924.053
980	11.168	935.312	924.178	924.178
990	11.154	935.358	924.354	924.354
1000	11.120	935.389	924.417	924.417

VERTICAL ALIGNMENT	HORIZONTAL ALIGNMENT
G=1.000% L=54.897	D=134.114
R=3333.334 L=100.000	R=-1200.000 L=28.812
G=4.000% L=43.028	D=67.010
R=-2358.635 L=140.000	R=-900.000 L=111.270
G=-1.936% L=6.920	D=98.061
R=3665.014 L=180.000	R=-900.000 L=55.923
G=2.976% L=289.609	D=49.213
	R=2000.000 L=68.039
	D=122.696
	R=-5000.000 L=161.367
R=-6783.155 L=250.000	D=83.098
	R=900.000 L=28

PROFILE

SI NO.	DESCRIPTION	REVISION.	BY	DATE

RELEASED FOR

- ☐ Draft Detailed Project Report
- ▨ Detailed Project Report
- ☐ TENDER

CLIENT :

Bengaluru Smart Infrastructure Limited
Office of the Project Engineer-1, B-Smile,
Room No.108, 1st Floor, Annexe-2 Building,
N.R.Square, BBMP Bengaluru-560002

CONSULTANT:

Infra Support
Your Complete Engineering Partner

INFRA SUPPORT ENGINEERING CONSULTANTS PVT. LTD
An ISO 9001-2015 Certified Company
Infra House, #456/11/1, Hennur Bande,
Hennur Bagalur Main Road, Kalyan Nagar,
Bangalore - 560 043.
Phone: +91 91 48192837
Email: info@infrasupport.in www.infrasupport.in

DRAWN	SK	PROJECT:	Detailed Project Report (DPR) for Construction of Elevated Corridors of Package 1		
DESIGNED	NNK	NAME OF WORK	Construction of 4-Lane Flyover on Bellary Road from UAS Staff Quarters to Mekhri Circle, Bengaluru		JOB NO. 2501
CHECKED	TRL				
DATE	Dec - 2025	TITLE :	Elevated Corridor Plan & Profile		REVISION R0
SHEET	4 of 7	SCALE:	As shown	DRG. NO. : IS \ 2501 \ HIG \PP - 4	

This drawing is the property of Infra Support Engineering Consultants Pvt. Ltd. Any unauthorized use, reproduction, or distribution is strictly prohibited.

Airport

Mekhri Circle

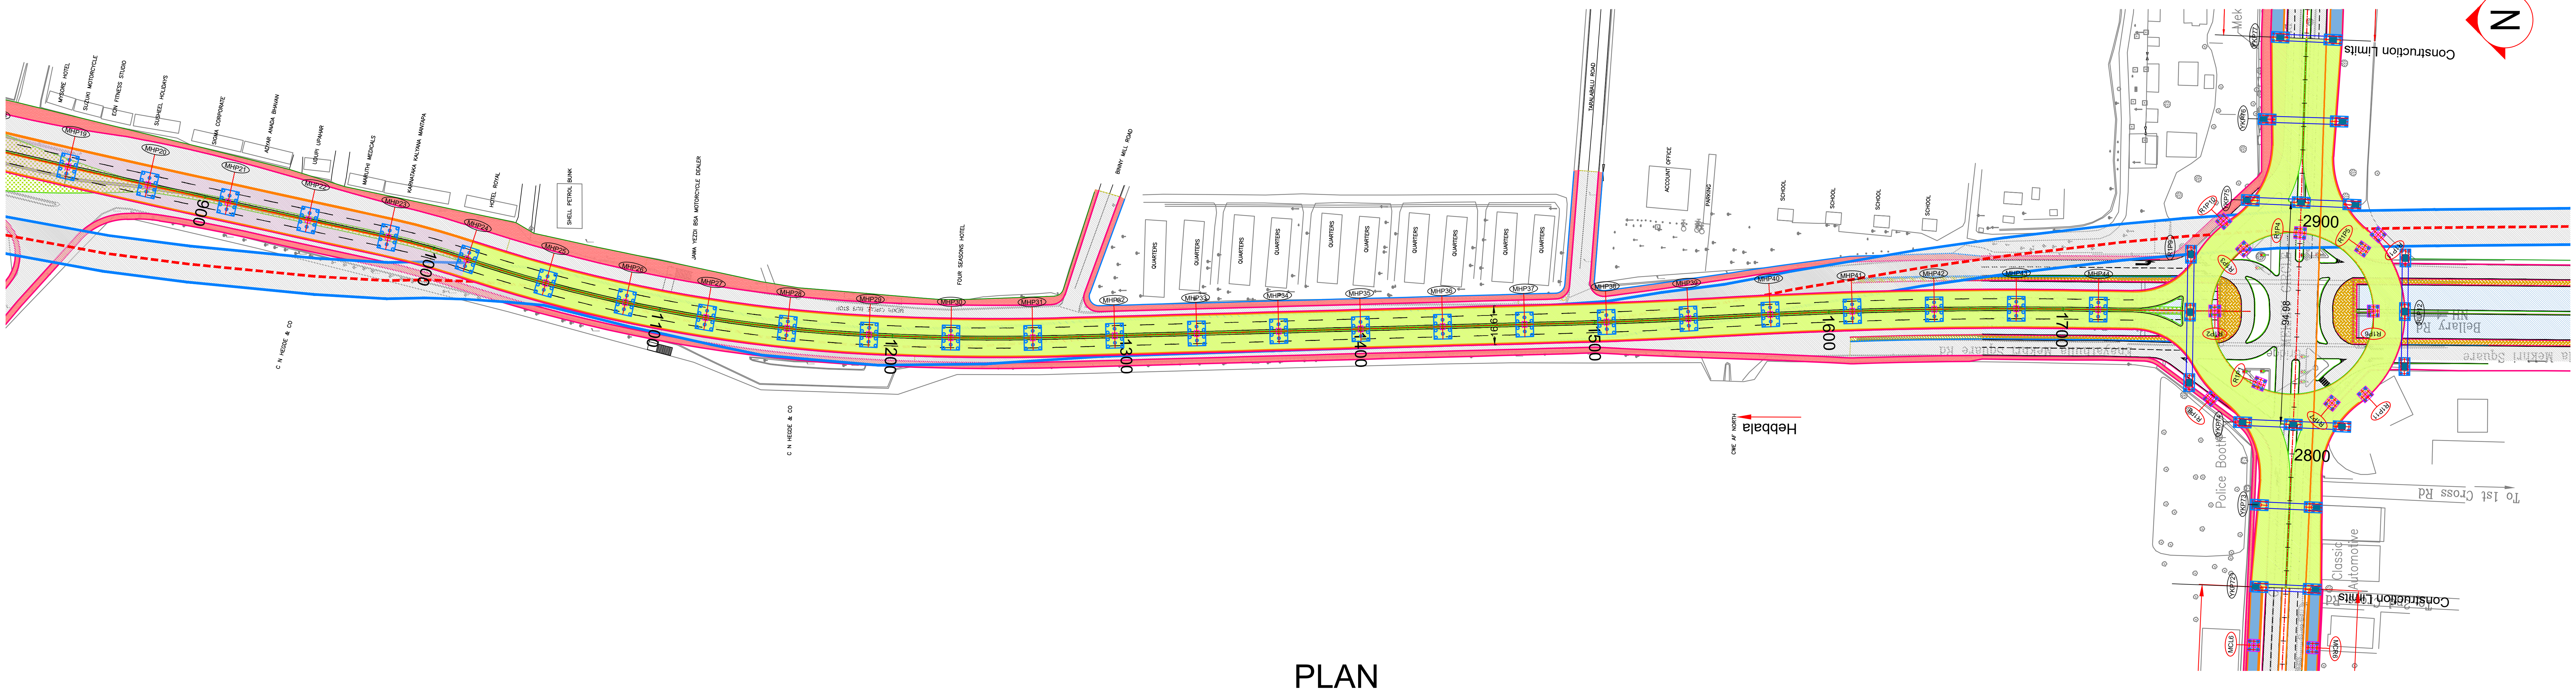

PLAN

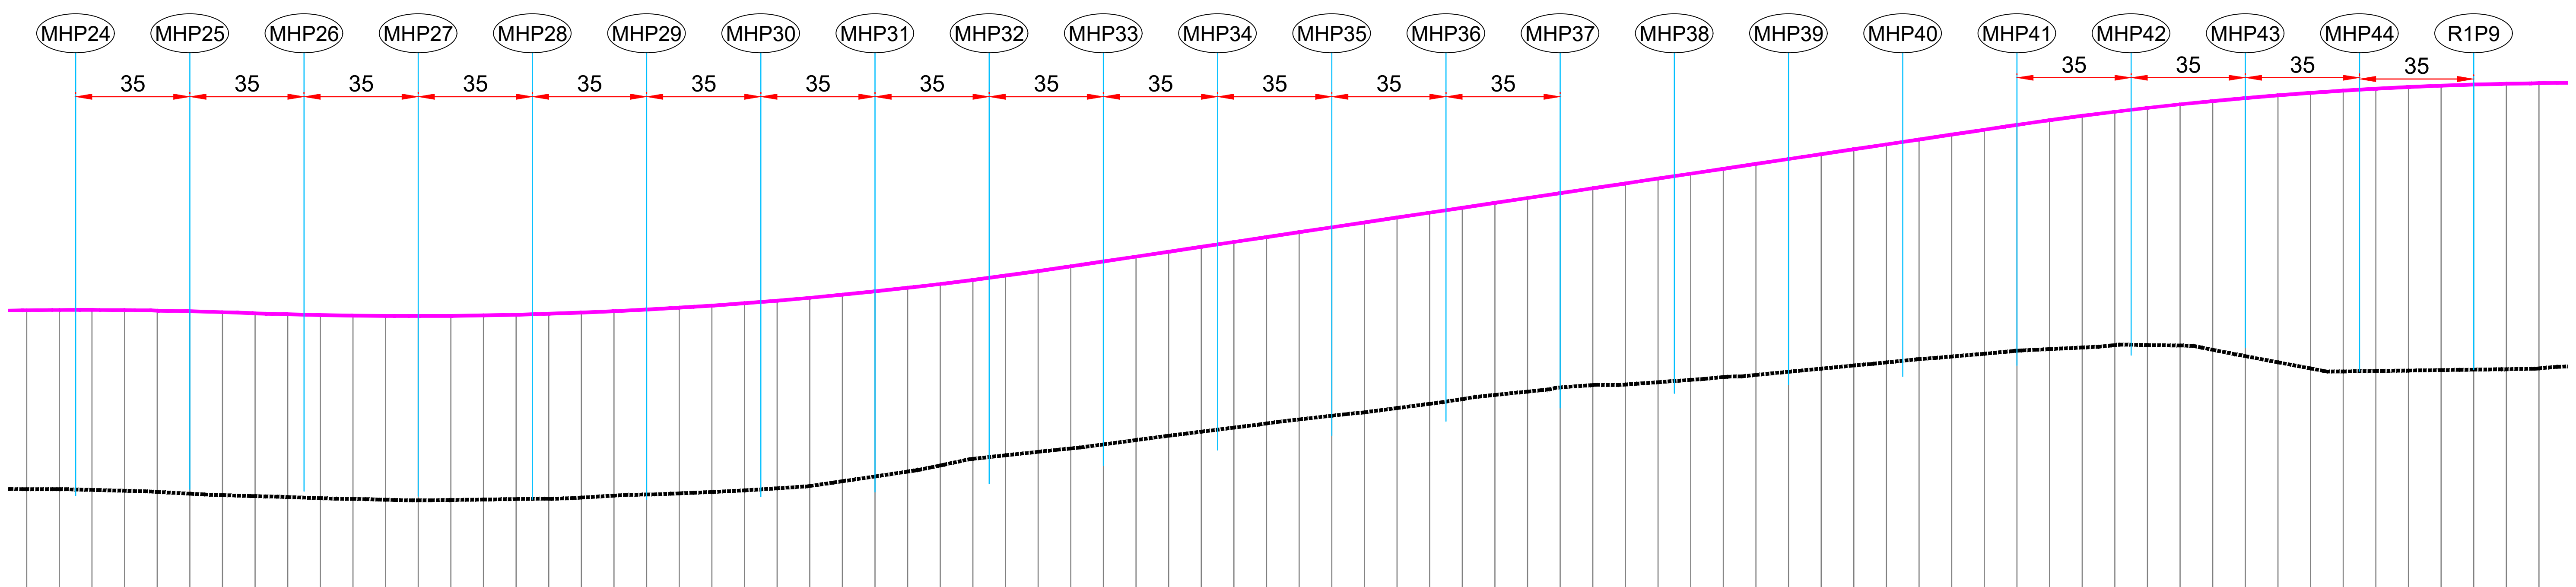

DATUM =

CHAINAGE	EXISTING ROAD/ GROUND LEVEL	FINISHED ROAD LEVEL	LEVEL DIFF.
1000	924.417	935.389	11.120
1010	924.410	935.406	11.057
1020	924.370	935.408	10.967
1030	924.319	935.395	10.932
1040	924.247	935.368	10.929
1050	924.138	935.325	10.924
1060	924.052	935.268	11.074
1070	923.988	935.199	11.076
1080	923.936	935.136	11.117
1090	923.864	935.089	11.178
1100	923.817	935.056	11.244
1110	923.768	935.038	11.247
1120	923.732	935.035	11.246
1130	923.753	935.047	11.254
1140	923.781	935.073	11.260
1150	923.810	935.115	11.229
1160	923.828	935.171	11.214
1170	923.900	935.242	11.208
1180	924.021	935.327	11.206
1190	924.089	935.428	11.202
1200	924.160	935.543	11.215
1210	924.243	935.673	11.243
1220	924.343	935.818	11.283
1230	924.469	935.978	11.278
1240	924.611	936.152	11.158
1250	924.903	936.342	11.018
1260	925.197	936.546	10.886
1270	925.494	936.765	10.763
1280	925.871	936.998	10.669
1290	926.279	937.247	10.662
1300	926.494	937.510	10.698
1310	926.709	937.788	10.755
1320	926.915	938.081	10.804
1330	927.162	938.380	10.827
1340	927.428	938.680	10.855
1350	927.693	938.979	10.948
1360	927.942	939.278	11.137
1370	928.191	939.577	11.298
1380	928.446	939.876	11.344
1390	928.692	940.175	11.416
1400	928.919	940.474	11.485
1410	929.131	940.773	11.534
1420	929.391	941.072	11.560
1430	929.652	941.371	11.585
1440	929.939	941.670	11.633
1450	930.196	941.970	11.726
1460	930.402	942.269	11.831
1470	930.655	942.568	11.963
1480	930.801	942.867	12.116
1490	930.833	943.166	12.269
1500	930.977	943.465	12.427
1510	931.120	943.764	12.577
1520	931.292	944.063	12.716
1530	931.424	944.362	12.812
1540	931.616	944.661	12.910
1550	931.809	944.960	12.984
1560	932.001	945.260	13.059
1570	932.189	945.559	13.160
1580	932.390	945.858	13.306
1590	932.552	946.157	13.452
1600	932.721	946.456	13.526
1610	932.908	946.754	13.719
1620	933.007	947.040	13.945
1630	933.102	947.309	14.218
1640	933.254	947.561	14.460
1650	933.255	947.796	14.649
1660	933.224	948.015	15.009
1670	932.964	948.216	15.591
1680	932.572	948.401	16.145
1690	932.196	948.569	16.629
1700	931.818	948.720	17.096
1710	931.638	948.855	17.459
1720	931.662	948.972	17.751
1730	931.690	949.073	17.848
1740	931.718	949.157	17.802
1750	931.746	949.224	17.714
1760	931.774	949.274	
1770	931.824	949.308	
1780	931.952	949.338	

VERTICAL ALIGNMENT: G=−0.710% L=4.696; R=6755.214 L=250.000; G=2.991% L=287.889; R=−5945.939 L=160.000; G=0.3[illegible] L=12.8[illegible]

HORIZONTAL ALIGNMENT: L=28.245; D=14.323; R=-650.000 L=175.159; D=6.969; R=-1000.000 L=67.504; D=221.605; R=-2000.000 L=50.508; D=20.770; R=2000.000 L=41.780; D=5.560; R=2000.000 L=91.877; D=41.653; R=-2500.000 L=12.927; D=21.443

PROFILE

SI NO.	DESCRIPTION	REVISION.	BY	DATE

RELEASED FOR
- [ ] Draft Detailed Project Report
- [x] Detailed Project Report
- [ ] TENDER

CLIENT :
Bengaluru Smart Infrastructure Limited
Office of the Project Engineer-1, B-Smile,
Room No.108, 1st Floor, Annexe-2 Building,
N.R.Square, BBMP Bengaluru-560002

CONSULTANT:
Infra Support
Your Complete Engineering Partner
INFRA SUPPORT ENGINEERING CONSULTANTS PVT. LTD
An ISO 9001-2015 Certified Company
Infra House, #456/11/1, Hennur Bande,
Hennur Bagalur Main Road, Kalyan Nagar,
Bangalore - 560 043.
Phone: +91 91 48192837
Email: info@infrasupport.in www.infrasupport.in

DRAWN	SK	PROJECT:	Detailed Project Report (DPR) for Construction of Elevated Corridors of Package 1
DESIGNED	NNK	NAME OF WORK	Construction of 4-Lane Flyover on Bellary Road from UAS Staff Quarters to Mekhri Circle, Bengaluru
CHECKED	TRL		
DATE	Dec - 2025	TITLE :	Elevated Corridor Plan & Profile
SHEET	5 of 7	SCALE: As shown	DRG. NO. : IS \ 2501 \ HIG \PP - 5

JOB NO. 2501

REVISION R0

\\infraserver\DESIGNS\#Project\DPR PROJECT\40. Elevated Corridor\Drawings\Tunnel\Plan\Plan & Profile.dwg

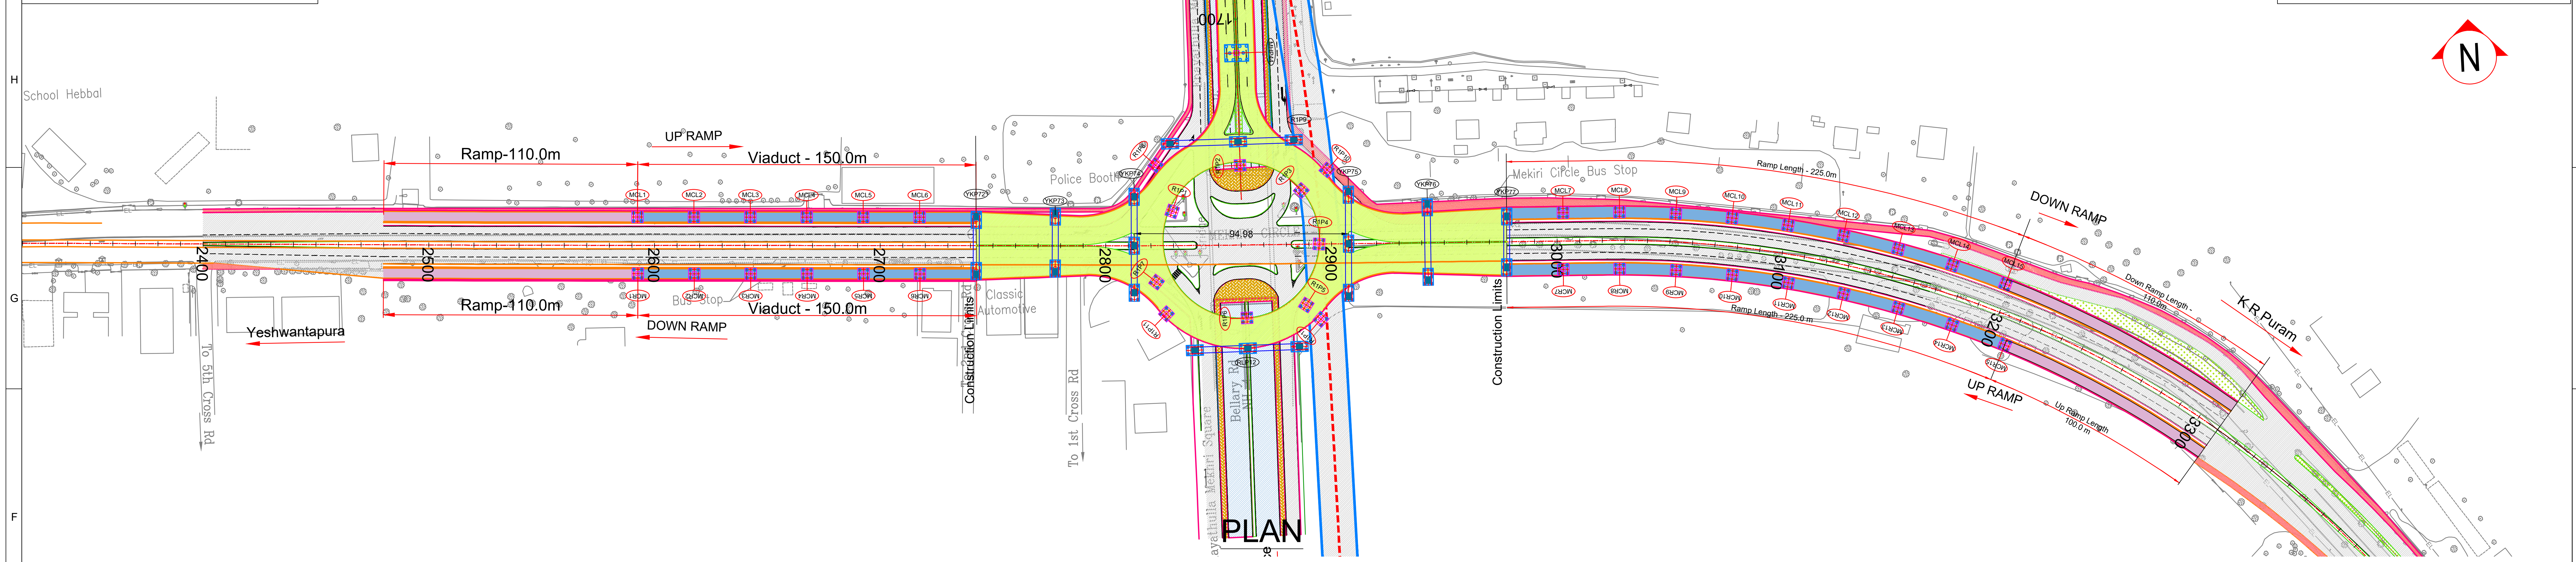

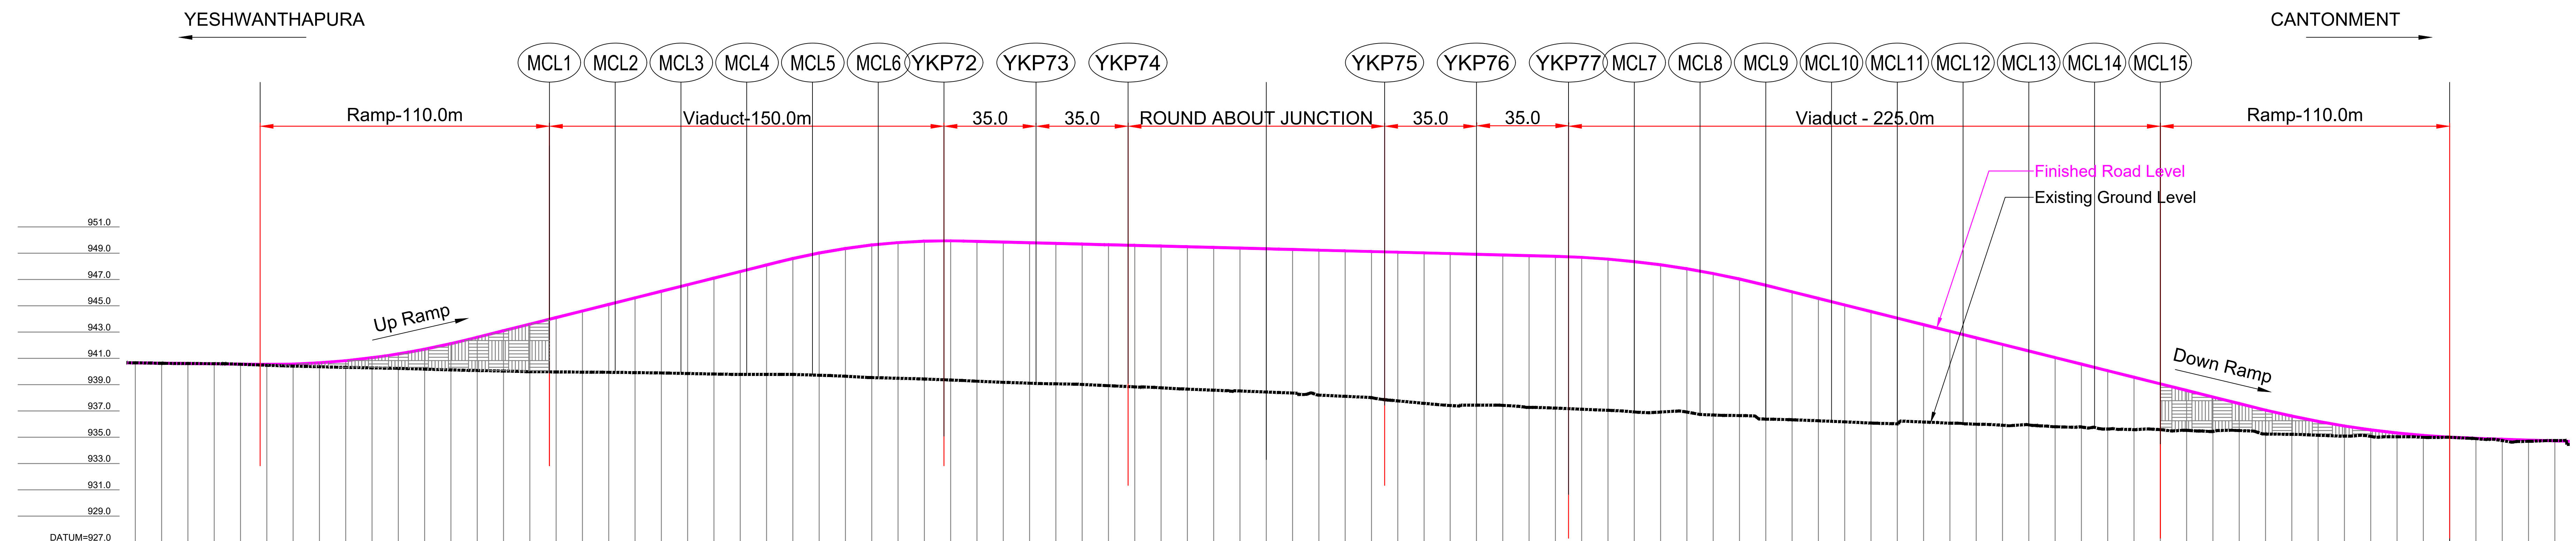

CHAINAGE	EXISTING ROAD/ GROUND LEVEL	FINISHED ROAD LEVEL	LEVEL DIFF.
2430	940.668	940.664	-0.004
2440	940.632	940.640	0.008
2450	940.616	940.615	-0.001
2460	940.604	940.591	-0.014
2470	940.557	940.566	0.009
2480	940.483	940.545	0.062
2490	940.419	940.574	0.155
2500	940.369	940.668	0.299
2510	940.323	940.828	0.505
2520	940.283	941.054	0.770
2530	940.245	941.345	1.099
2540	940.188	941.701	1.513
2550	940.131	942.123	1.992
2560	940.083	942.608	2.526
2570	940.042	943.108	3.067
2580	939.992	943.608	3.616
2590	939.976	944.108	4.132
2600	939.960	944.608	4.648
2610	939.945	945.108	5.163
2620	939.923	945.608	5.686
2630	939.896	946.108	6.212
2640	939.856	946.608	6.753
2650	939.815	947.108	7.294
2660	939.791	947.608	7.817
2670	939.788	948.108	8.320
2680	939.783	948.598	8.816
2690	939.723	949.020	9.296
2700	939.647	949.362	9.716
2710	939.545	949.626	10.082
2720	939.493	949.811	10.319
2730	939.435	949.917	10.482
2740	939.358	949.945	10.587
2750	939.269	949.903	10.634
2760	939.183	949.852	10.669
2770	939.116	949.801	10.684
2780	939.070	949.749	10.680
2790	939.022	949.698	10.675
2800	938.930	949.646	10.717
2810	938.836	949.595	10.759
2820	938.768	949.544	10.775
2830	938.669	949.492	10.823
2840	938.586	949.441	10.855
2850	938.525	949.389	10.864
2860	938.449	949.338	10.890
2870	938.370	949.287	10.917
2880	938.213	949.235	11.023
2890	938.120	949.184	11.063
2900	938.021	949.132	11.111
2910	937.774	949.081	11.307
2920	937.587	949.030	11.443
2930	937.421	948.978	11.557
2940	937.450	948.927	11.476
2950	937.435	948.875	11.441
2960	937.275	948.824	11.550
2970	937.223	948.773	11.549
2980	937.137	948.693	11.557
2990	937.056	948.558	11.502
3000	936.933	948.366	11.434
3010	936.925	948.118	11.194
3020	936.918	947.815	10.896
3030	936.699	947.455	10.756
3040	936.655	947.039	10.383
3050	936.386	946.567	10.180
3060	936.336	946.067	9.731
3070	936.259	945.567	9.307
3080	936.177	945.067	8.890
3090	936.088	944.567	8.478
3100	936.028	944.067	8.038
3110	936.165	943.567	7.401
3120	936.072	943.067	6.995
3130	935.997	942.567	6.569
3140	935.918	942.067	6.149
3150	935.945	941.567	5.621
3160	935.807	941.067	5.260
3170	935.784	940.567	4.782
3180	935.634	940.067	4.433
3190	935.588	939.567	3.979
3200	935.583	939.067	3.484
3210	935.528	938.567	3.039
3220	935.445	938.067	2.622
3230	935.515	937.567	2.051
3240	935.254	937.069	1.816
3250	935.225	936.613	1.387
3260	935.155	936.210	1.056
3270	935.090	935.862	0.771
3280	935.070	935.568	0.498
3290	935.042	935.328	0.286
3300	934.999	935.142	0.143
3310	935.003	935.010	0.007
3320	934.898	934.930	0.033
3330	934.753	934.864	0.110
3340	934.697	934.797	0.099
3350	934.754	934.730	-0.024

VERTICAL ALIGNMENT: 3.283 | R=1525.334 L=80.000 | G=5.000% L=118.145 | R=-1269.496 L=70.000 | G=-0.514% L=224.982 | R=-1783.326 L=80.000 | G=-5.000% L=187.002 | R=1846.155 L=80.000

HORIZONTAL ALIGNMENT: 39.817 | R=-2500.000 L=8.860 | D=264.937 | R=-5000.000 L=66.130 | D=157.635 | R=460.000 L=416.641

LHS UPRAMP PROFILE

LHS DOWN RAMP PROFILE

SI NO.	DESCRIPTION	REVISION.	BY	DATE

RELEASED FOR
- Draft Detailed Project Report
- Detailed Project Report (selected)
- TENDER

CLIENT :
Bengaluru Smart Infrastructure Limited
Office of the Project Engineer-1, B-Smile,
Room No.108, 1st Floor, Annexe-2 Building,
N.R.Square, BBMP Bengaluru-560002

CONSULTANT:
Infra Support
Your Complete Engineering Partner
INFRA SUPPORT ENGINEERING CONSULTANTS PVT. LTD
An ISO 9001-2015 Certified Company
Infra House, #456/11/1, Hennur Bande,
Hennur Bagalur Main Road, Kalyan Nagar,
Bangalore - 560 043.
Phone: +91 91 48192837
Email: info@infrasupport.in www.infrasupport.in

DRAWN	SK	PROJECT:	Detailed Project Report (DPR) for Construction of Elevated Corridors of Package 1
DESIGNED	NNK	NAME OF WORK	Construction of 4-Lane Flyover on Bellary Road from UAS Staff Quarters to Mekhri Circle, Bengaluru
CHECKED	TRL		
DATE	Dec - 2025	TITLE :	Elevated Corridor Plan & Profile
SHEET	6 of 7	SCALE: As shown	DRG. NO. : IS \ 2501 \ HIG \PP - 6

JOB NO. 2501
REVISION R0

\\infraserver\DESIGNS\#Project\DPR PROJECT\40. Elevated Corridor\Drawings\Tunnel\Plan\Plan & Profile.dwg

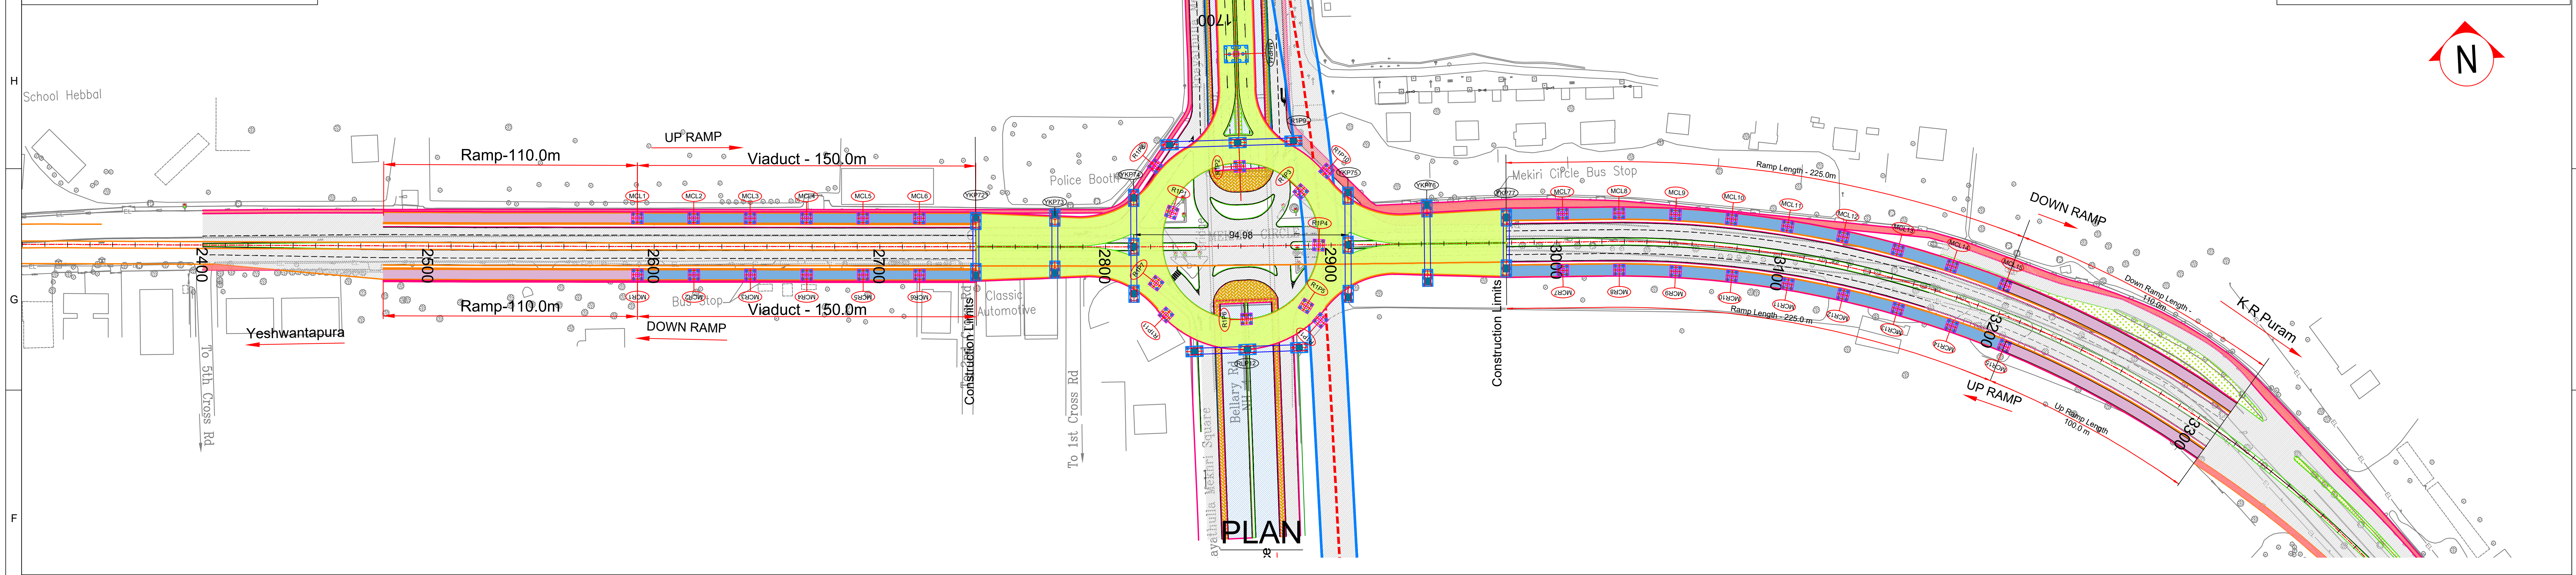

YESHWANTHAPURA

CANTONMENT

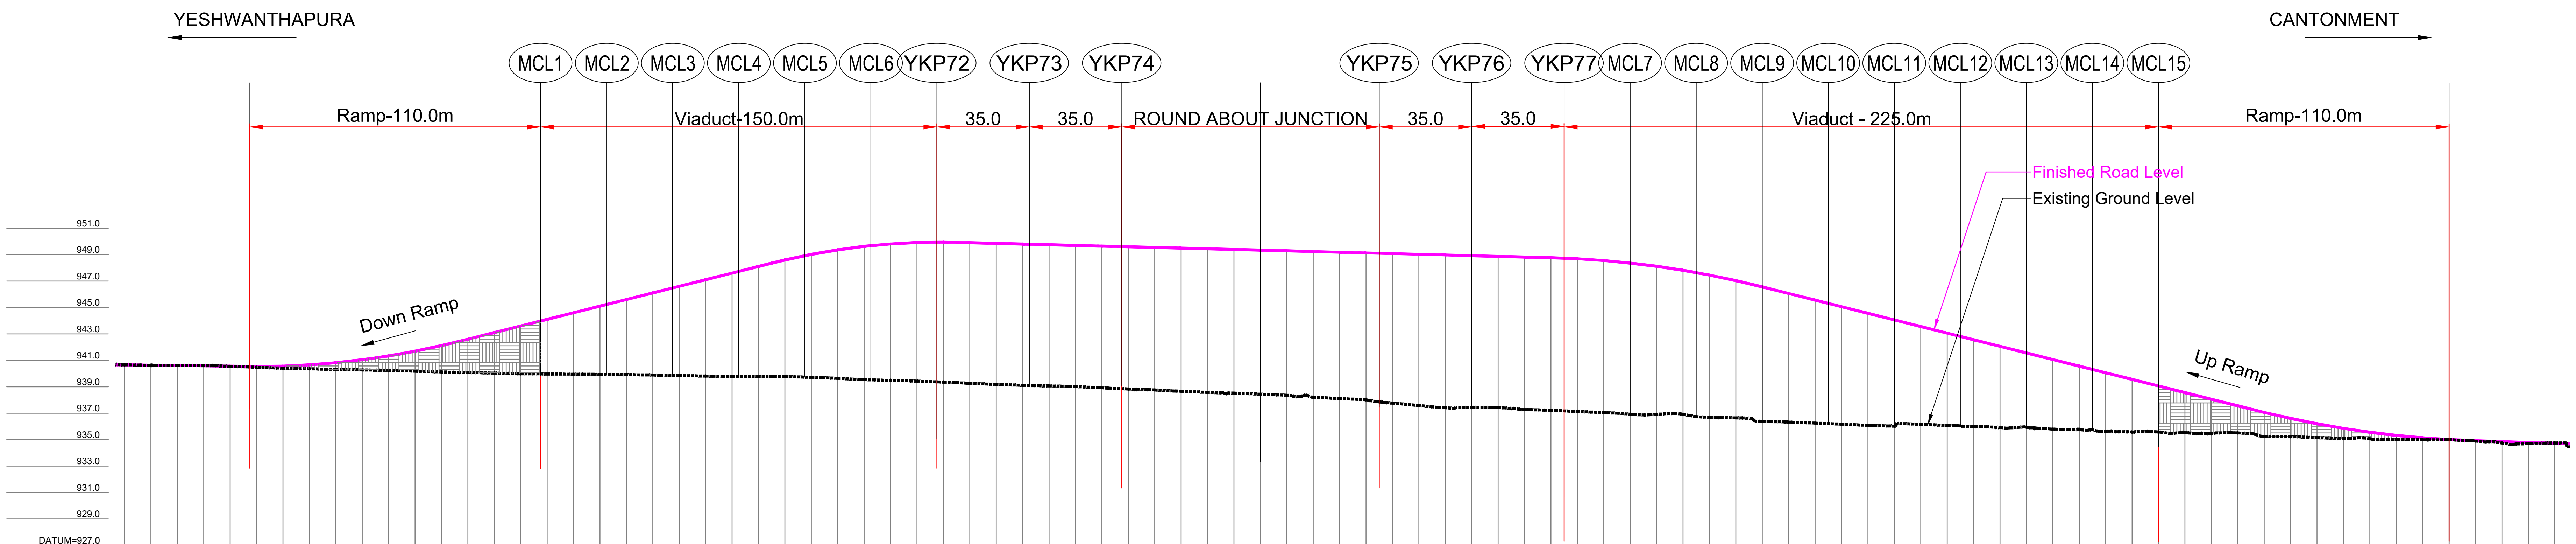

CHAINAGE	EXISTING ROAD/ GROUND LEVEL	FINISHED ROAD LEVEL	LEVEL DIFF.
2430	940.668	940.664	-0.004
2440	940.632	940.640	0.008
2450	940.616	940.615	-0.001
2460	940.604	940.591	-0.014
2470	940.557	940.566	0.009
2480	940.483	940.545	0.062
2490	940.419	940.574	0.155
2500	940.369	940.668	0.299
2510	940.323	940.828	0.505
2520	940.283	941.054	0.770
2530	940.245	941.345	1.099
2540	940.188	941.701	1.513
2550	940.131	942.123	1.992
2560	940.083	942.608	2.526
2570	940.042	943.108	3.067
2580	939.992	943.608	3.616
2590	939.976	944.108	4.132
2600	939.960	944.608	4.648
2610	939.945	945.108	5.163
2620	939.923	945.608	5.686
2630	939.896	946.108	6.212
2640	939.856	946.608	6.753
2650	939.815	947.108	7.294
2660	939.791	947.608	7.817
2670	939.788	948.108	8.320
2680	939.783	948.598	8.816
2690	939.723	949.020	9.296
2700	939.647	949.362	9.716
2710	939.545	949.626	10.082
2720	939.493	949.811	10.319
2730	939.435	949.917	10.482
2740	939.358	949.945	10.587
2750	939.269	949.903	10.634
2760	939.183	949.852	10.669
2770	939.116	949.801	10.684
2780	939.070	949.749	10.680
2790	939.022	949.698	10.675
2800	938.930	949.646	10.717
2810	938.836	949.595	10.759
2820	938.768	949.544	10.775
2830	938.669	949.492	10.823
2840	938.586	949.441	10.855
2850	938.525	949.389	10.864
2860	938.449	949.338	10.890
2870	938.370	949.287	10.917
2880	938.213	949.235	11.023
2890	938.120	949.184	11.063
2900	938.021	949.132	11.111
2910	937.774	949.081	11.307
2920	937.587	949.030	11.443
2930	937.421	948.978	11.557
2940	937.450	948.927	11.476
2950	937.435	948.875	11.441
2960	937.275	948.824	11.550
2970	937.223	948.773	11.549
2980	937.137	948.693	11.557
2990	937.056	948.558	11.502
3000	936.933	948.366	11.434
3010	936.925	948.118	11.194
3020	936.918	947.815	10.896
3030	936.699	947.455	10.756
3040	936.655	947.039	10.383
3050	936.386	946.567	10.180
3060	936.336	946.067	9.731
3070	936.259	945.567	9.307
3080	936.177	945.067	8.890
3090	936.088	944.567	8.478
3100	936.028	944.067	8.038
3110	936.165	943.567	7.401
3120	936.072	943.067	6.995
3130	935.997	942.567	6.569
3140	935.918	942.067	6.149
3150	935.945	941.567	5.621
3160	935.807	941.067	5.260
3170	935.784	940.567	4.782
3180	935.634	940.067	4.433
3190	935.588	939.567	3.979
3200	935.583	939.067	3.484
3210	935.528	938.567	3.039
3220	935.445	938.067	2.622
3230	935.515	937.567	2.051
3240	935.254	937.069	1.816
3250	935.225	936.613	1.387
3260	935.155	936.210	1.056
3270	935.090	935.862	0.771
3280	935.070	935.568	0.498
3290	935.042	935.328	0.286
3300	934.999	935.142	0.143
3310	935.003	935.010	0.007
3320	934.898	934.930	0.033
3330	934.753	934.864	0.110
3340	934.697	934.797	0.099
3350	934.754	934.730	-0.024

VERTICAL ALIGNMENT: .283 | R=1525.334 L=80.000 | G=5.000% L=118.145 | R=-1269.496 L=70.000 | G=-0.514% L=224.982 | R=-1783.326 L=80.000 | G=-5.000% L=187.002 | R=1846.155 L=80.000

HORIZONTAL ALIGNMENT: 39.817 | R=-2500.000 L=8.860 | D=264.937 | R=-5000.000 L=66.130 | D=157.635 | R=460.000 L=416.641

RHS DOWN RAMP PROFILE

RHS UP RAMP PROFILE

SI NO.	DESCRIPTION	REVISION.	BY	DATE

RELEASED FOR
- ☐ Draft Detailed Project Report
- ☒ Detailed Project Report
- ☐ TENDER

CLIENT :

Bengaluru Smart Infrastructure Limited
Office of the Project Engineer-1, B-Smile,
Room No.108, 1st Floor, Annexe-2 Building,
N.R.Square, BBMP Bengaluru-560002

CONSULTANT:
Infra Support
Your Complete Engineering Partner
INFRA SUPPORT ENGINEERING CONSULTANTS PVT. LTD
An ISO 9001-2015 Certified Company
Infra House, #456/11/1, Hennur Bande,
Hennur Bagalur Main Road, Kalyan Nagar,
Bangalore - 560 043.
Phone: +91 91 48192837
Email: info@infrasupport.in www.infrasupport.in

DRAWN	SK	PROJECT:	Detailed Project Report (DPR) for Construction of Elevated Corridors of Package 1
DESIGNED	NNK	NAME OF WORK	Construction of 4-Lane Flyover on Bellary Road from UAS Staff Quarters to Mekhri Circle, Bengaluru
CHECKED	TRL		
DATE	Dec - 2025	TITLE :	Elevated Corridor Plan & Profile
SHEET	7 of 7	SCALE: As shown	DRG. NO. : IS \ 2501 \ HIG \PP - 7

JOB NO. 2501
REVISION R0

\\infraserver\DESIGNS\#Project\DPR PROJECT\40. Elevated Corridor\Drawings\Tunnel\Plan\Plan & Profile.dwg

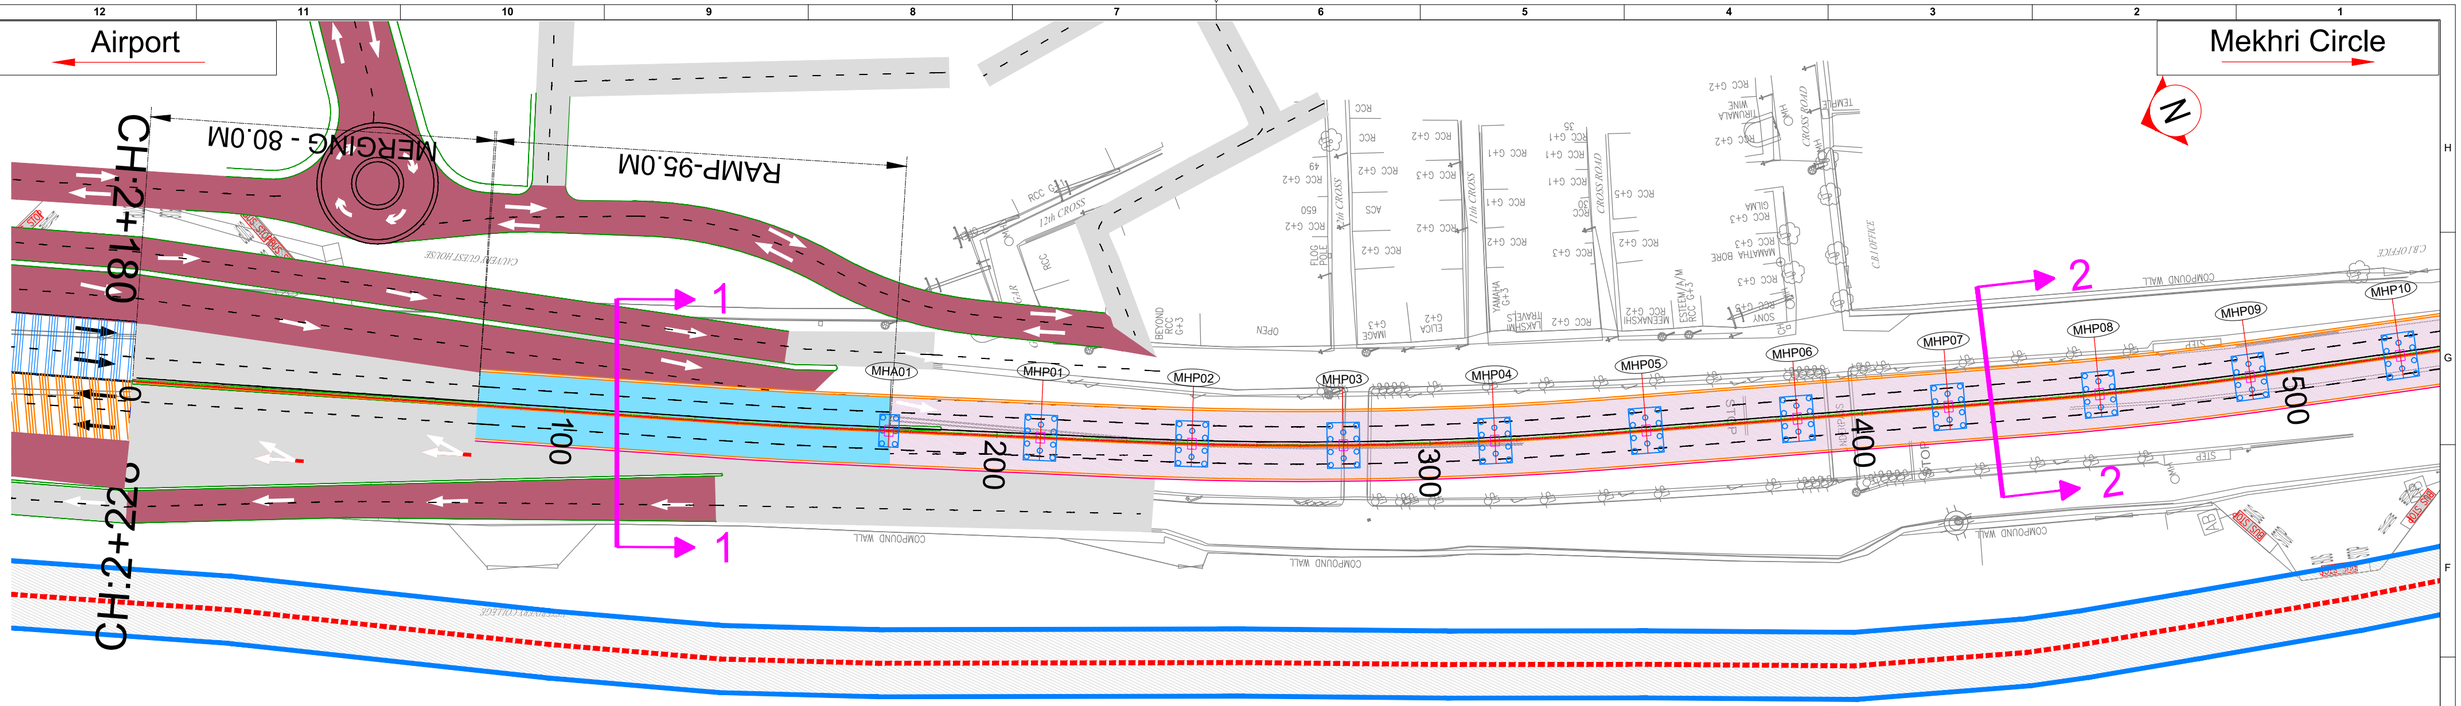

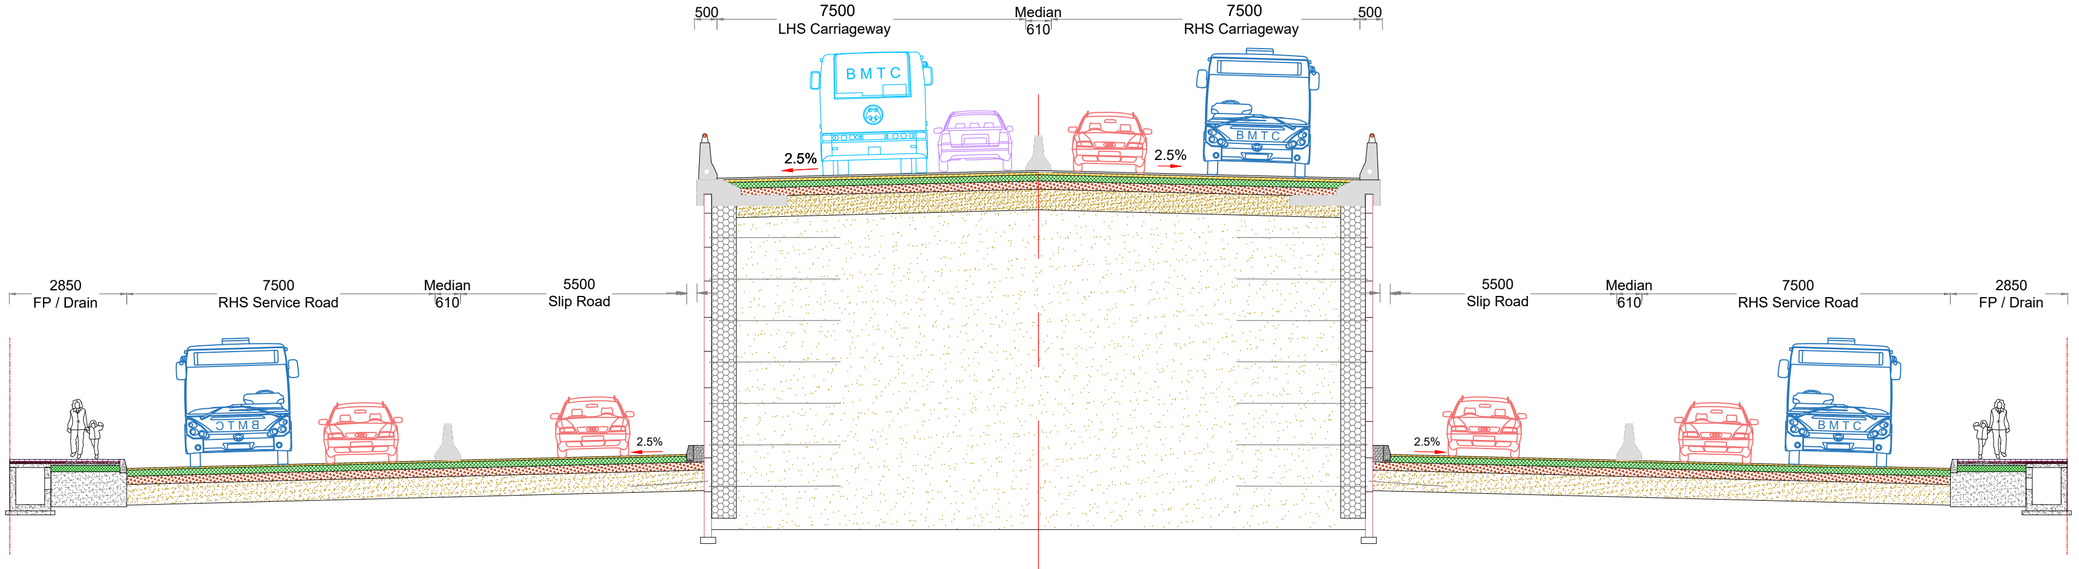

SECTION:1-1

SI NO.	DESCRIPTION	REVISION.	BY	DATE

RELEASED FOR

- ☐ Draft Detailed Project Report
- ▨ Detailed Project Report
- ☐ TENDER

CLIENT :

Bengaluru Smart Infrastructure Limited
Office of the Project Engineer-1, B-Smile,
Room No.108, 1st Floor, Annexe-2 Building,
N.R.Square, BBMP Bengaluru-560002

CONSULTANT:
Infra Support
Your Complete Engineering Partner
INFRA SUPPORT ENGINEERING CONSULTANTS PVT. LTD
An ISO 9001-2015 Certified Company
Infra House, #456/11/1, Hennur Bande,
Hennur Bagalur Main Road, Kalyan Nagar,
Bangalore - 560 043.
Phone: +91 91 48192837
Email: info@infrasupport.in www.infrasupport.in

DRAWN	SK	PROJECT:	Detailed Project Report (DPR) for Construction of Elevated Corridors of Package 1
DESIGNED	NNK	NAME OF WORK	Construction of 4-Lane Flyover on Bellary Road from UAS Staff Quarters to Mekhri Circle, Bengaluru
CHECKED	TRL	TITLE :	GENERAL ARRANGEMENT DRAWING
DATE	Dec - 2025		
SHEET	01 of 06	SCALE:	As shown

JOB NO. 2501

REVISION R0

DRG. NO. : IS \ 2501 \ HIG \GAD- 01

Information required for this project is the property of Detailed Project Report (DPR) and shall not be used for any other purpose without the written permission of the Project Engineer-1, BSCL, Bengaluru.

Airport

Mekhri Circle

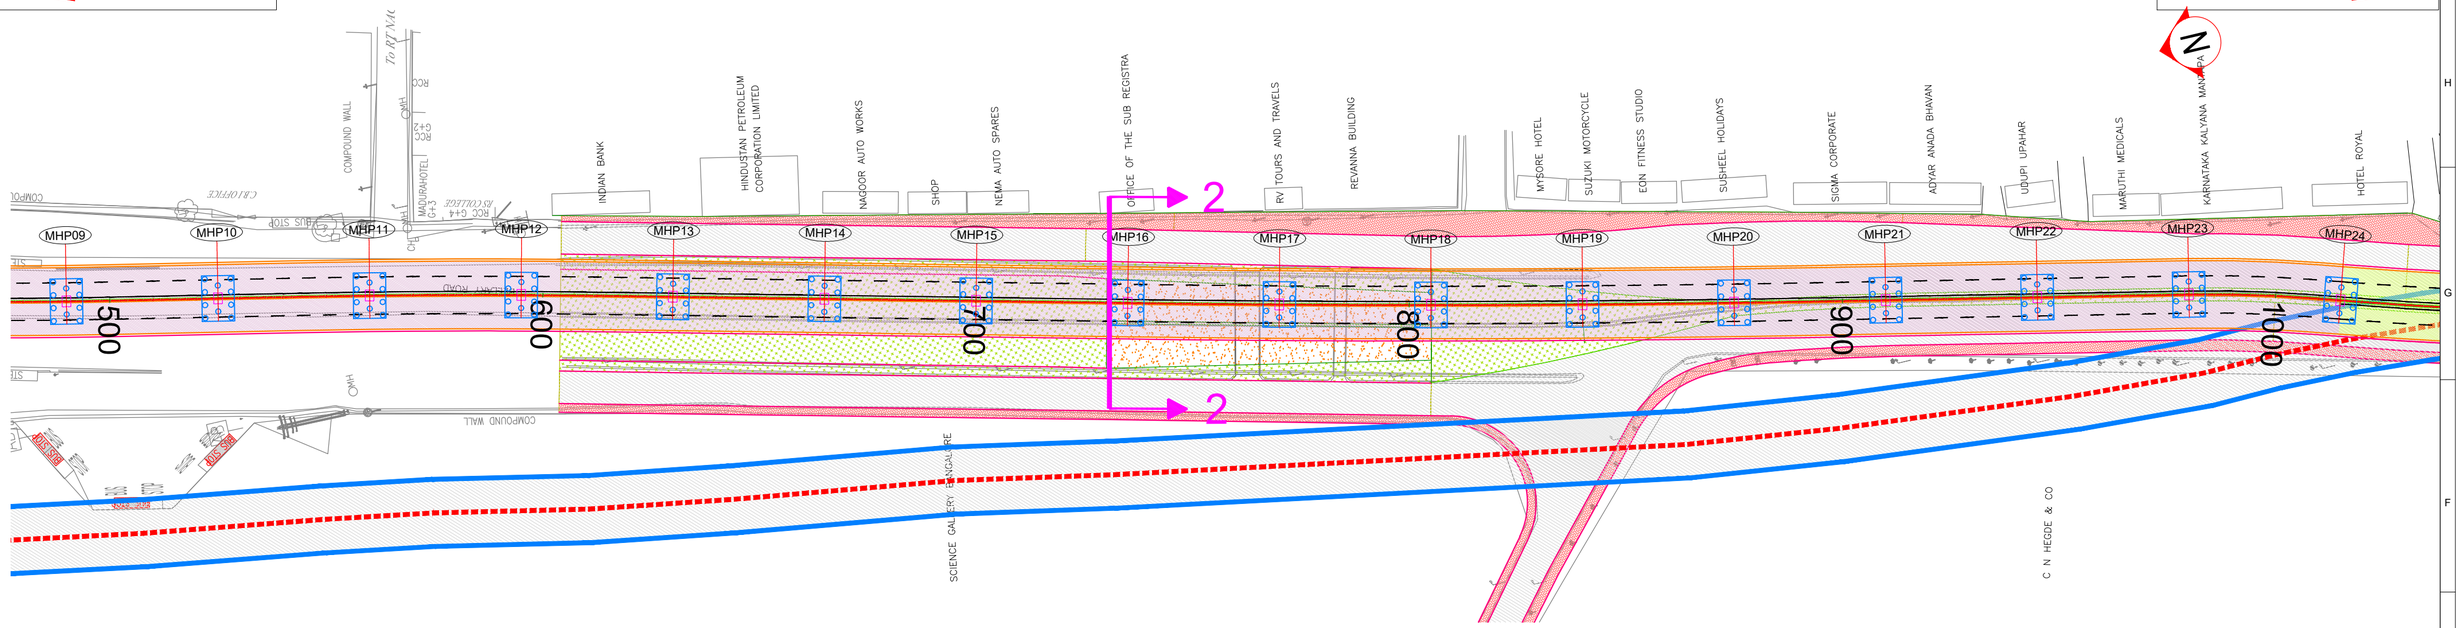

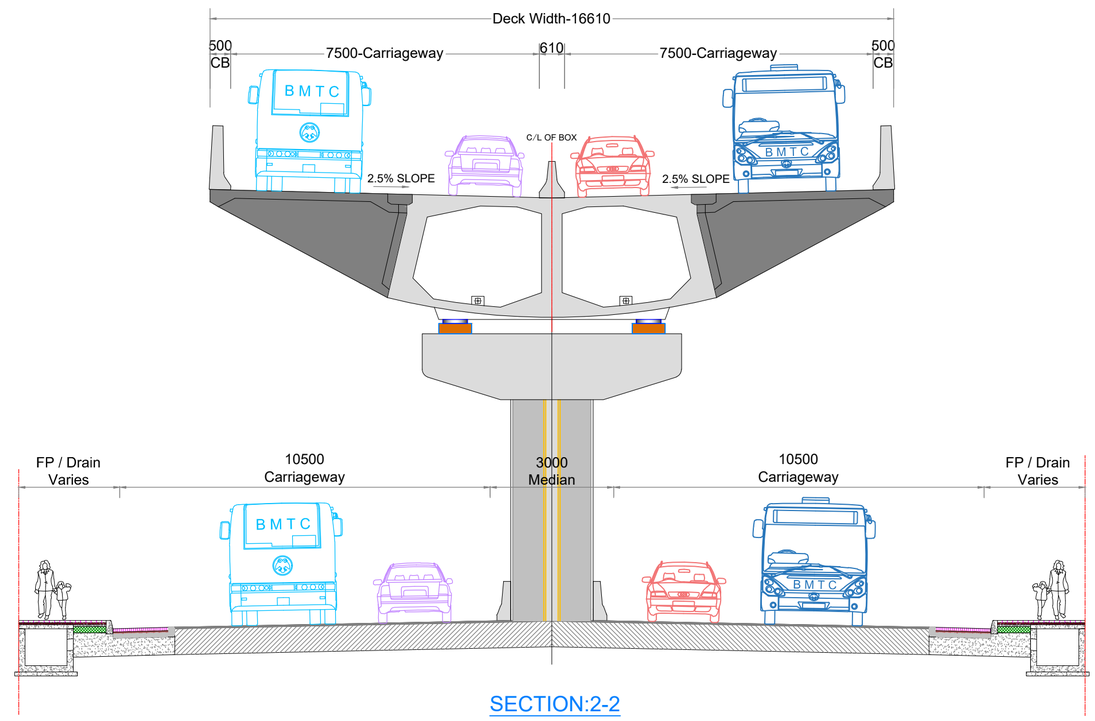

SECTION:2-2

SI NO.	DESCRIPTION	REVISION.	BY	DATE

RELEASED FOR

- ☐ Draft Detailed Project Report
- ▨ Detailed Project Report
- ☐ TENDER

CLIENT :

Bengaluru Smart Infrastructure Limited
Office of the Project Engineer-1, B-Smile,
Room No.108, 1st Floor, Annexe-2 Building,
N.R.Square, BBMP Bengaluru-560002

CONSULTANT:

Infra Support
Your Complete Engineering Partner

INFRA SUPPORT ENGINEERING CONSULTANTS PVT. LTD
An ISO 9001-2015 Certified Company
Infra House, #456/11/1, Hennur Bande,
Hennur Bagalur Main Road, Kalyan Nagar,
Bangalore - 560 043.
Phone: +91 91 48192837
Email: info@infrasupport.in www.infrasupport.in

DRAWN	SK	PROJECT:	Detailed Project Report (DPR) for Construction of Elevated Corridors of Package 1		
DESIGNED	NNK	NAME OF WORK	Construction of 4-Lane Flyover on Bellary Road from UAS Staff Quarters to Mekhri Circle, Bengaluru	JOB NO.	2501
CHECKED	TRL				
DATE	Dec - 2025	TITLE :	GENERAL ARRANGEMENT DRAWING	REVISION	R0
SHEET	02 of 06	SCALE:	As shown	DRG. NO. : IS \ 2501 \ HIG \GAD - 02	

Whatever is designed/Projected for PROTECTED Elevated Corridors Drawings (Limited/Partial/GAD) MEKHRI.dwg

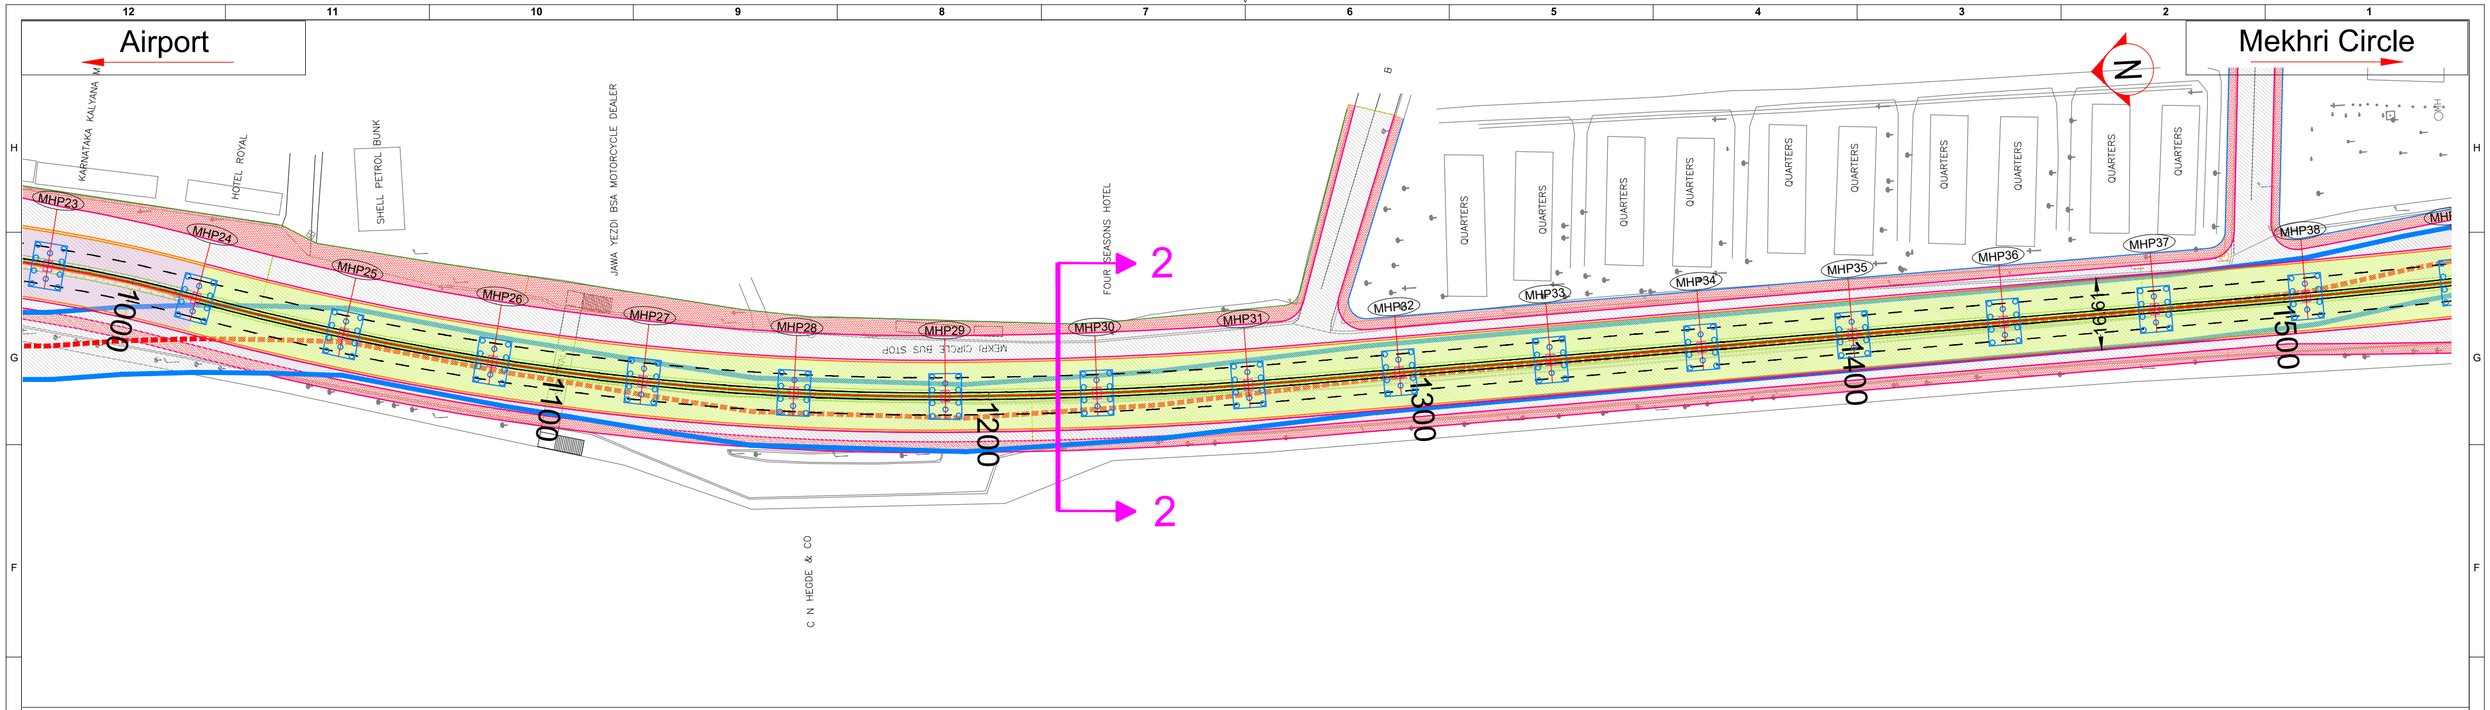

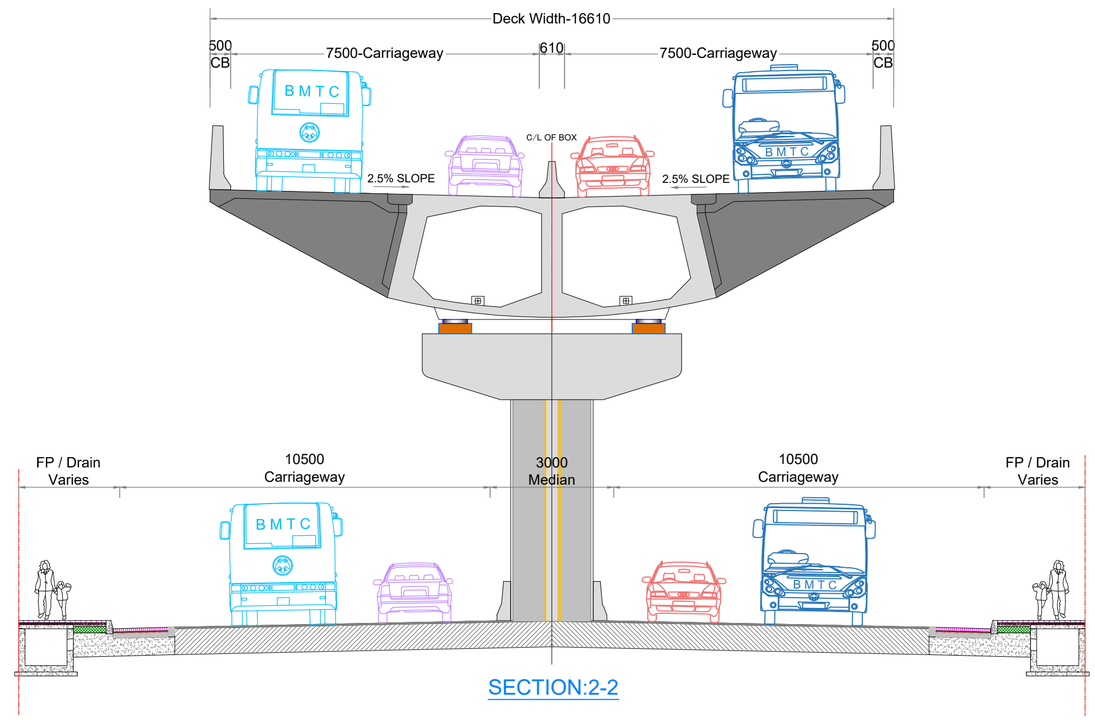

SECTION:2-2

SI NO.	DESCRIPTION	REVISION.	BY	DATE

RELEASED FOR

- ☐ Draft Detailed Project Report
- ▨ Detailed Project Report
- ☐ TENDER

CLIENT :

Bengaluru Smart Infrastructure Limited
Office of the Project Engineer-1, B-Smile,
Room No.108, 1st Floor, Annexe-2 Building,
N.R.Square, BBMP Bengaluru-560002

CONSULTANT:

Infra Support
Your Complete Engineering Partner

INFRA SUPPORT ENGINEERING CONSULTANTS PVT. LTD
An ISO 9001-2015 Certified Company
Infra House, #456/11/1, Hennur Bande,
Hennur Bagalur Main Road, Kalyan Nagar,
Bangalore - 560 043.
Phone: +91 91 48192837
Email: info@infrasupport.in www.infrasupport.in

DRAWN	SK	PROJECT:	Detailed Project Report (DPR) for Construction of Elevated Corridors of Package 1		
DESIGNED	NNK	NAME OF WORK	Construction of 4-Lane Flyover on Bellary Road from UAS Staff Quarters to Mekhri Circle, Bengaluru	JOB NO.	2501
CHECKED	TRL				
DATE	Dec - 2025	TITLE :	GENERAL ARRANGEMENT DRAWING	REVISION	R0
SHEET	03 of 06	SCALE:	As shown	DRG. NO. : IS \ 2501 \ HIG \GAD - 03	

Whatever is designed/Project/GDR PROJECTS/ Elevated Corridors Drawings (Latest)/Part GAD (MEKHRI).dwg

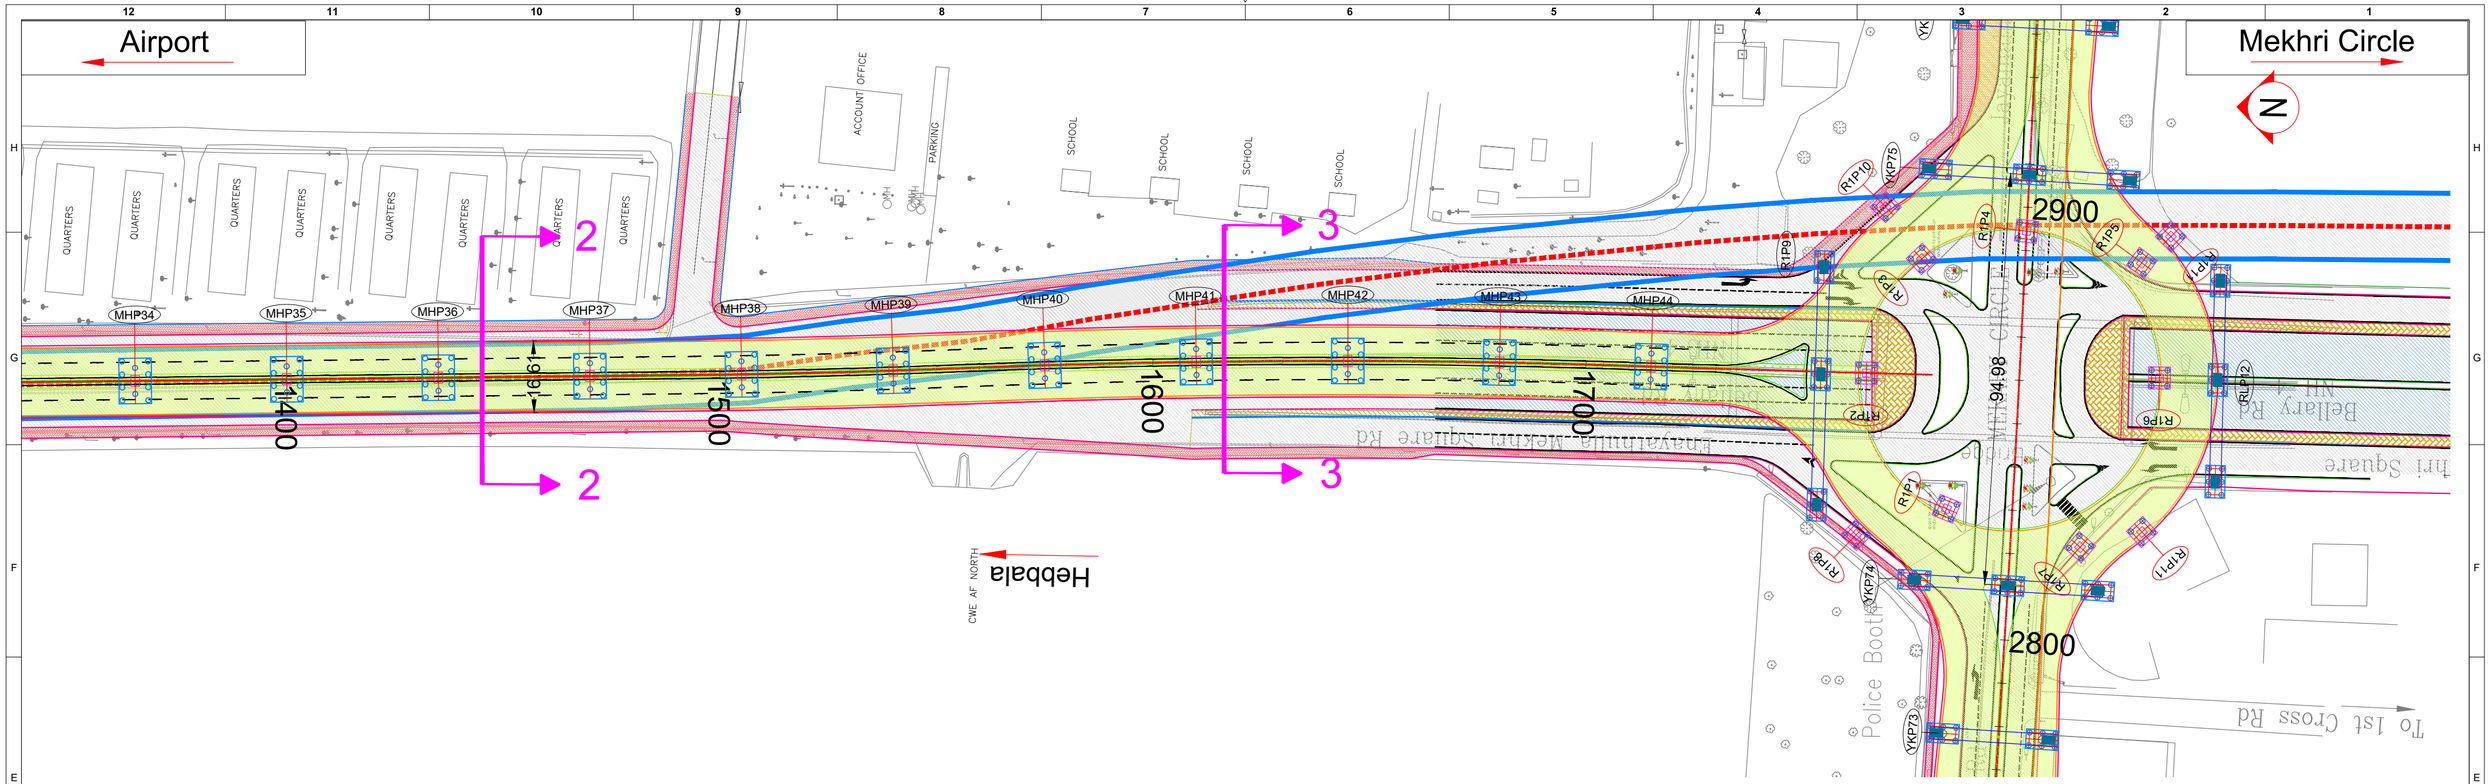

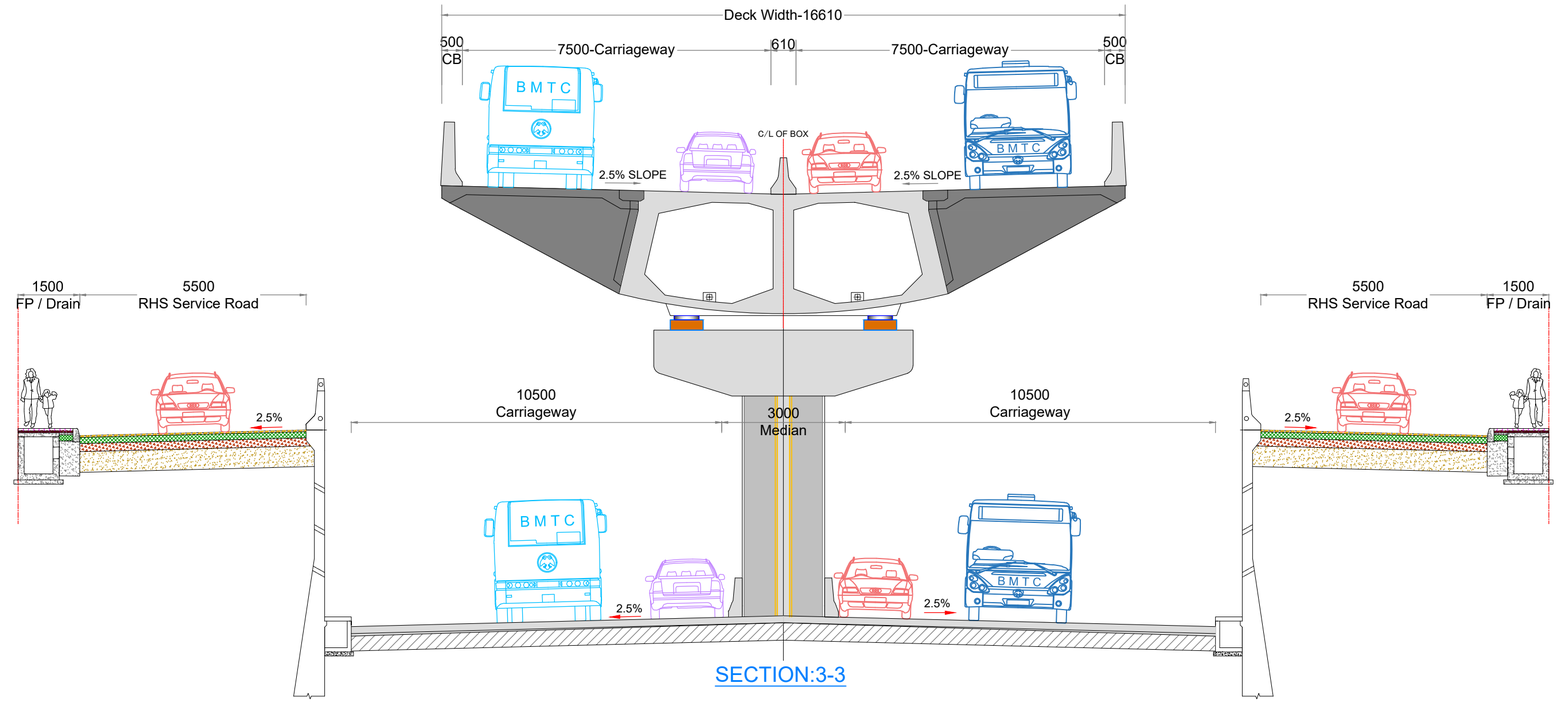

SECTION:3-3

SI NO.	DESCRIPTION	REVISION.	BY	DATE

RELEASED FOR
- ☐ Draft Detailed Project Report
- ▩ Detailed Project Report
- ☐ TENDER

CLIENT :

Bengaluru Smart Infrastructure Limited
Office of the Project Engineer-1, B-Smile,
Room No.108, 1st Floor, Annexe-2 Building,
N.R.Square, BBMP Bengaluru-560002

CONSULTANT:
Infra Support
Your Complete Engineering Partner
INFRA SUPPORT ENGINEERING CONSULTANTS PVT. LTD
An ISO 9001-2015 Certified Company
Infra House, #456/11/1, Hennur Bande,
Hennur Bagalur Main Road, Kalyan Nagar,
Bangalore - 560 043.
Phone: +91 91 48192837
Email: info@infrasupport.in www.infrasupport.in

DRAWN	SK	PROJECT:	Detailed Project Report (DPR) for Construction of Elevated Corridors of Package 1
DESIGNED	NNK	NAME OF WORK	Construction of 4-Lane Flyover on Bellary Road from UAS Staff Quarters to Mekhri Circle, Bengaluru
CHECKED	TRL		
DATE	Dec - 2025	TITLE :	GENERAL ARRANGEMENT DRAWING
SHEET	04 of 06	SCALE:	As shown

JOB NO. 2501
DRG. NO. : IS \ 2501 \ HIG \GAD - 04
REVISION R0

Interested designers/Project/DPR PACKAGE 1 for - Elevated Corridors/Drawings/Final/Part-GAD 1/Bellary.dwg

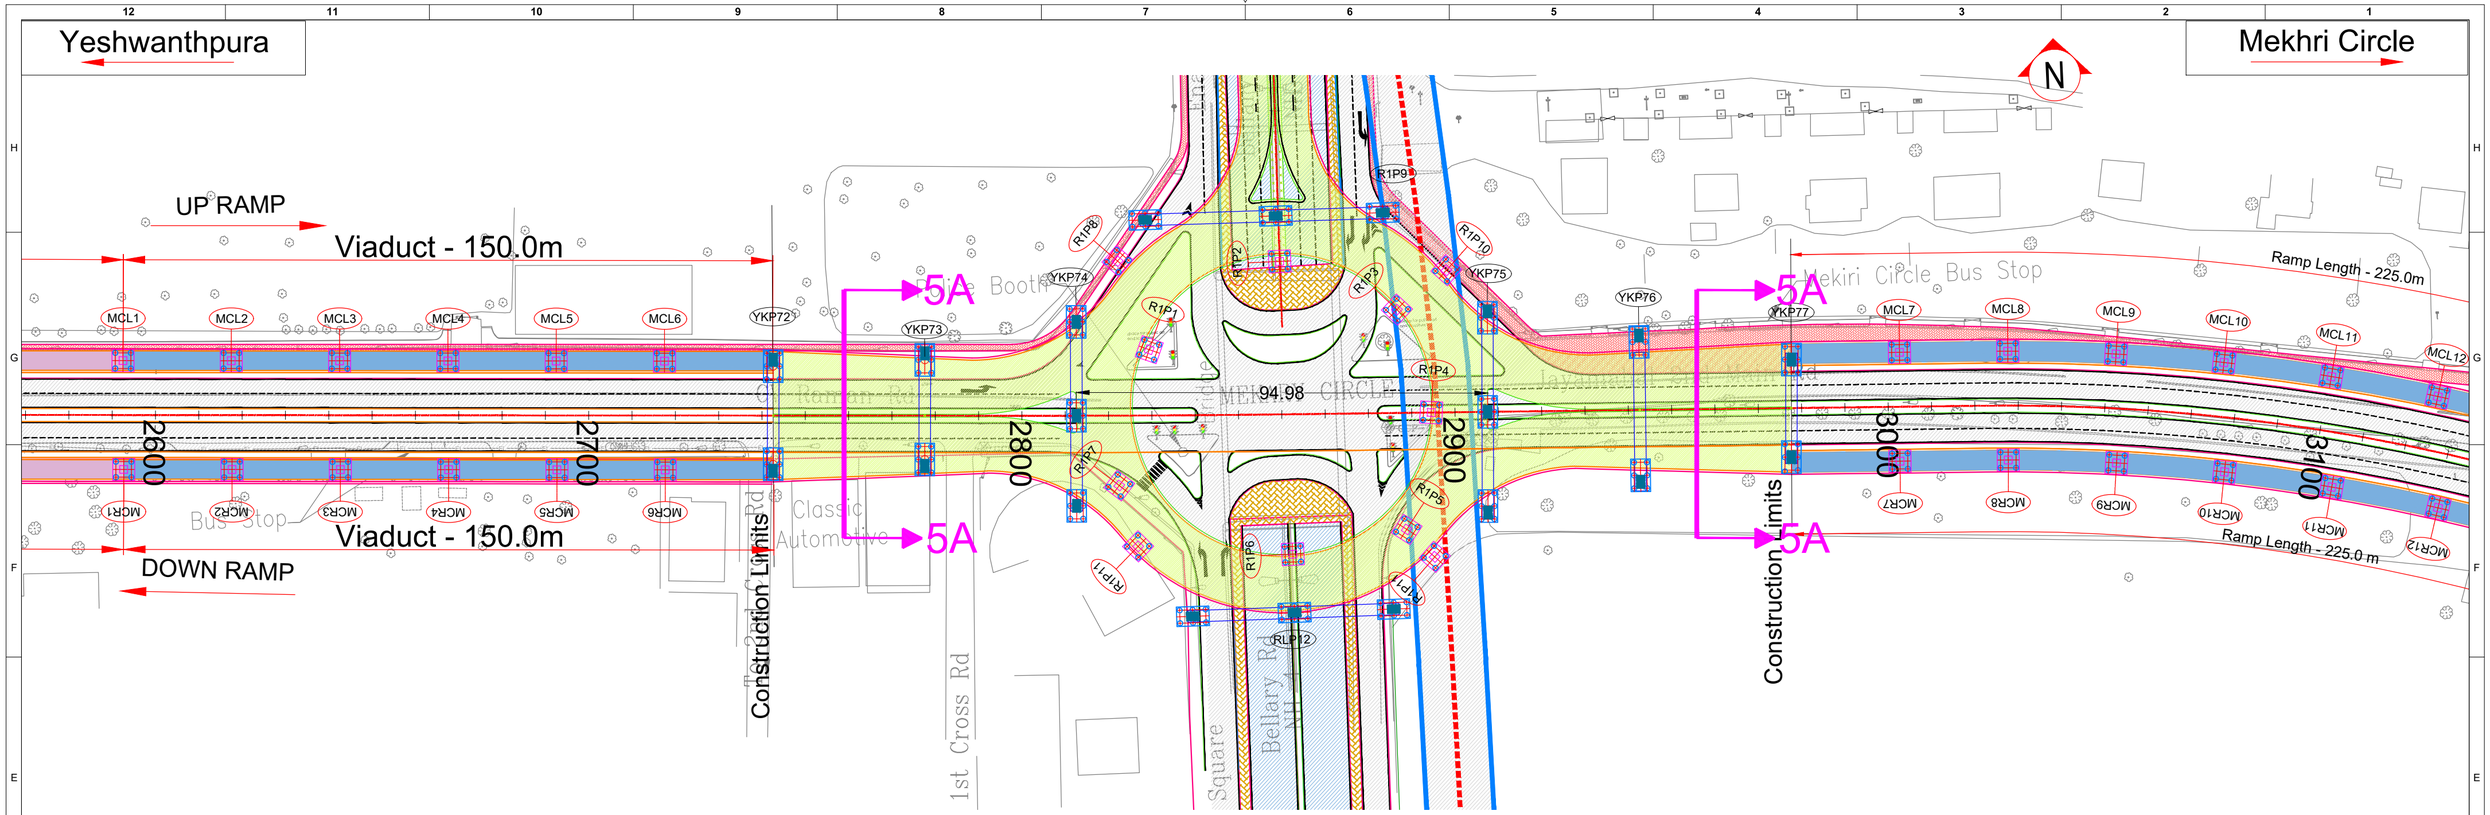

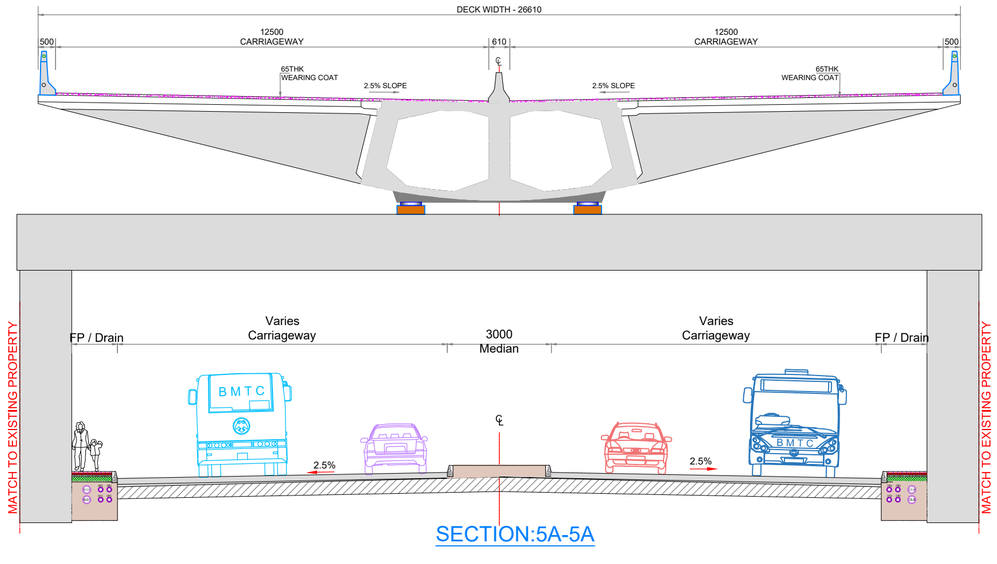

SI NO.	DESCRIPTION	REVISION.	BY	DATE

RELEASED FOR

- ☐ Draft Detailed Project Report
- ▨ Detailed Project Report
- ☐ TENDER

CLIENT :

Bengaluru Smart Infrastructure Limited
Office of the Project Engineer-1, B-Smile,
Room No.108, 1st Floor, Annexe-2 Building,
N.R.Square, BBMP Bengaluru-560002

CONSULTANT:
Infra Support
Your Complete Engineering Partner
INFRA SUPPORT ENGINEERING CONSULTANTS PVT. LTD
An ISO 9001-2015 Certified Company
Infra House, #456/11/1, Hennur Bande,
Hennur Bagalur Main Road, Kalyan Nagar,
Bangalore - 560 043.
Phone: +91 91 48192837
Email: info@infrasupport.in www.infrasupport.in

DRAWN	SK	PROJECT:	Detailed Project Report (DPR) for Construction of Elevated Corridors of Package 1
DESIGNED	NNK	NAME OF WORK	Construction of 4-Lane Flyover on Bellary Road from UAS Staff Quarters to Mekhri Circle, Bengaluru
CHECKED	TRL		
DATE	Dec - 2025	TITLE :	GENERAL ARRANGEMENT DRAWING
SHEET	05 of 07	SCALE:	As shown

JOB NO. 2501

REVISION R0

DRG. NO. : IS \ 2501 \ HIG \GAD- 05

Infrastructure\Design\Drawings\DPR PROJECT\All Elevated Corridors\Package1\Plan\CAD files\Plan.dwg

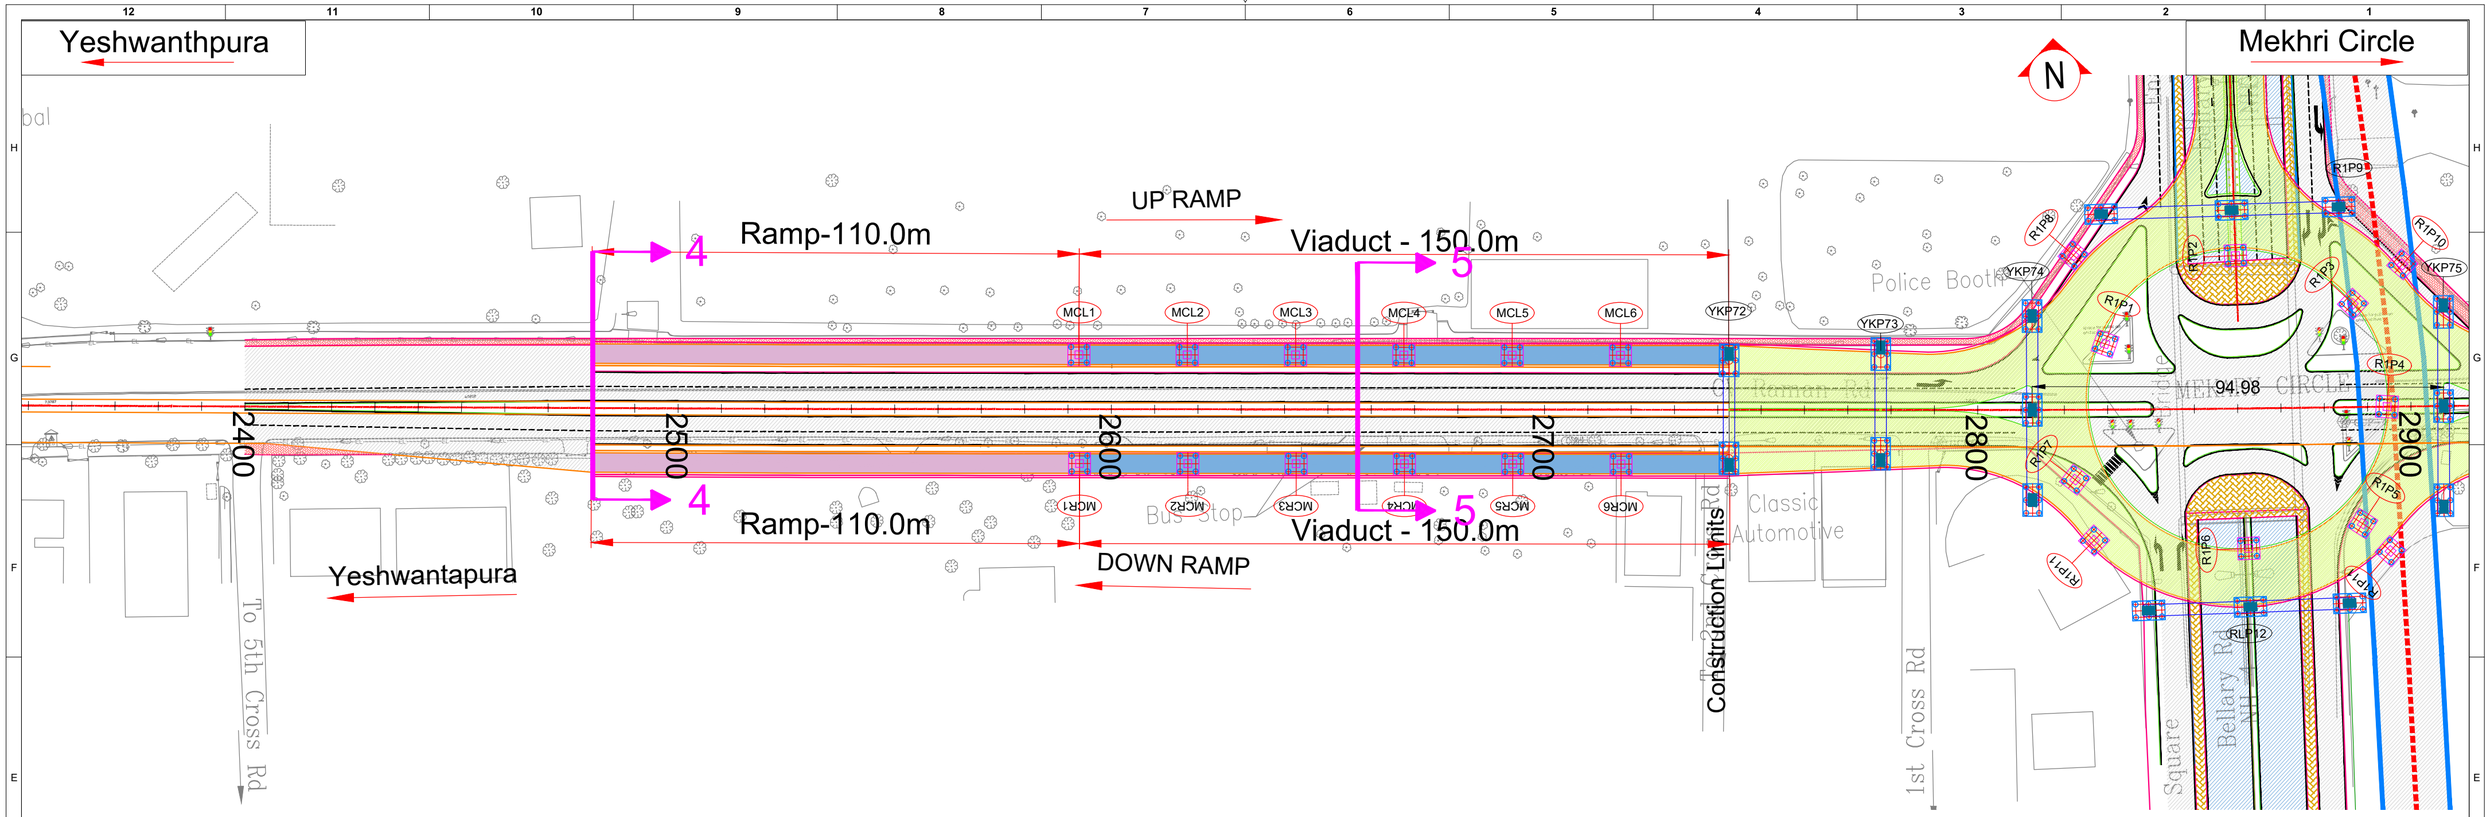

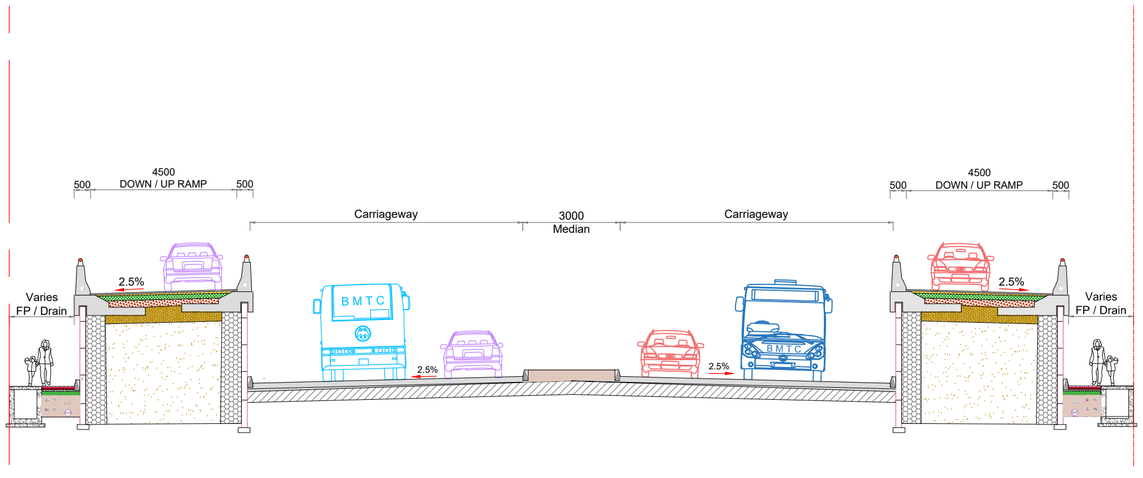

SECTION:4-4

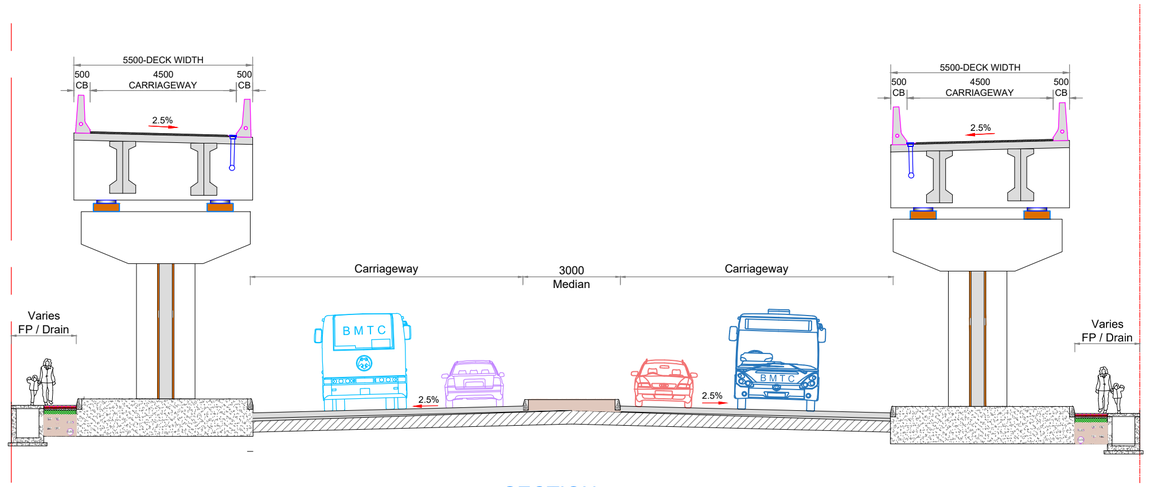

SECTION:5-5

SI NO.	DESCRIPTION	REVISION.	BY	DATE

RELEASED FOR

- ☐ Draft Detailed Project Report
- ▩ Detailed Project Report
- ☐ TENDER

CLIENT :

Bengaluru Smart Infrastructure Limited
Office of the Project Engineer-1, B-Smile,
Room No.108, 1st Floor, Annexe-2 Building,
N.R.Square, BBMP Bengaluru-560002

CONSULTANT:
Infra Support
Your Complete Engineering Partner
INFRA SUPPORT ENGINEERING CONSULTANTS PVT. LTD
An ISO 9001-2015 Certified Company
Infra House, #456/11/1, Hennur Bande,
Hennur Bagalur Main Road, Kalyan Nagar,
Bangalore - 560 043.
Phone: +91 91 48192837
Email: info@infrasupport.in www.infrasupport.in

DRAWN	SK	PROJECT:	Detailed Project Report (DPR) for Construction of Elevated Corridors of Package 1
DESIGNED	NNK	NAME OF WORK	Construction of 4-Lane Flyover on Bellary Road from UAS Staff Quarters to Mekhri Circle, Bengaluru
CHECKED	TRL		
DATE	Dec - 2025	TITLE :	GENERAL ARRANGEMENT DRAWING
SHEET	06 of 07	SCALE:	As shown

DRG. NO. : IS \ 2501 \ HIG \GAD- 06

JOB NO. 2501

REVISION R0

Infrastructure\Projects\PPP Projects\1 Detailed Project Report\Package 1\CAD\GAD\HIG\HIG.dwg

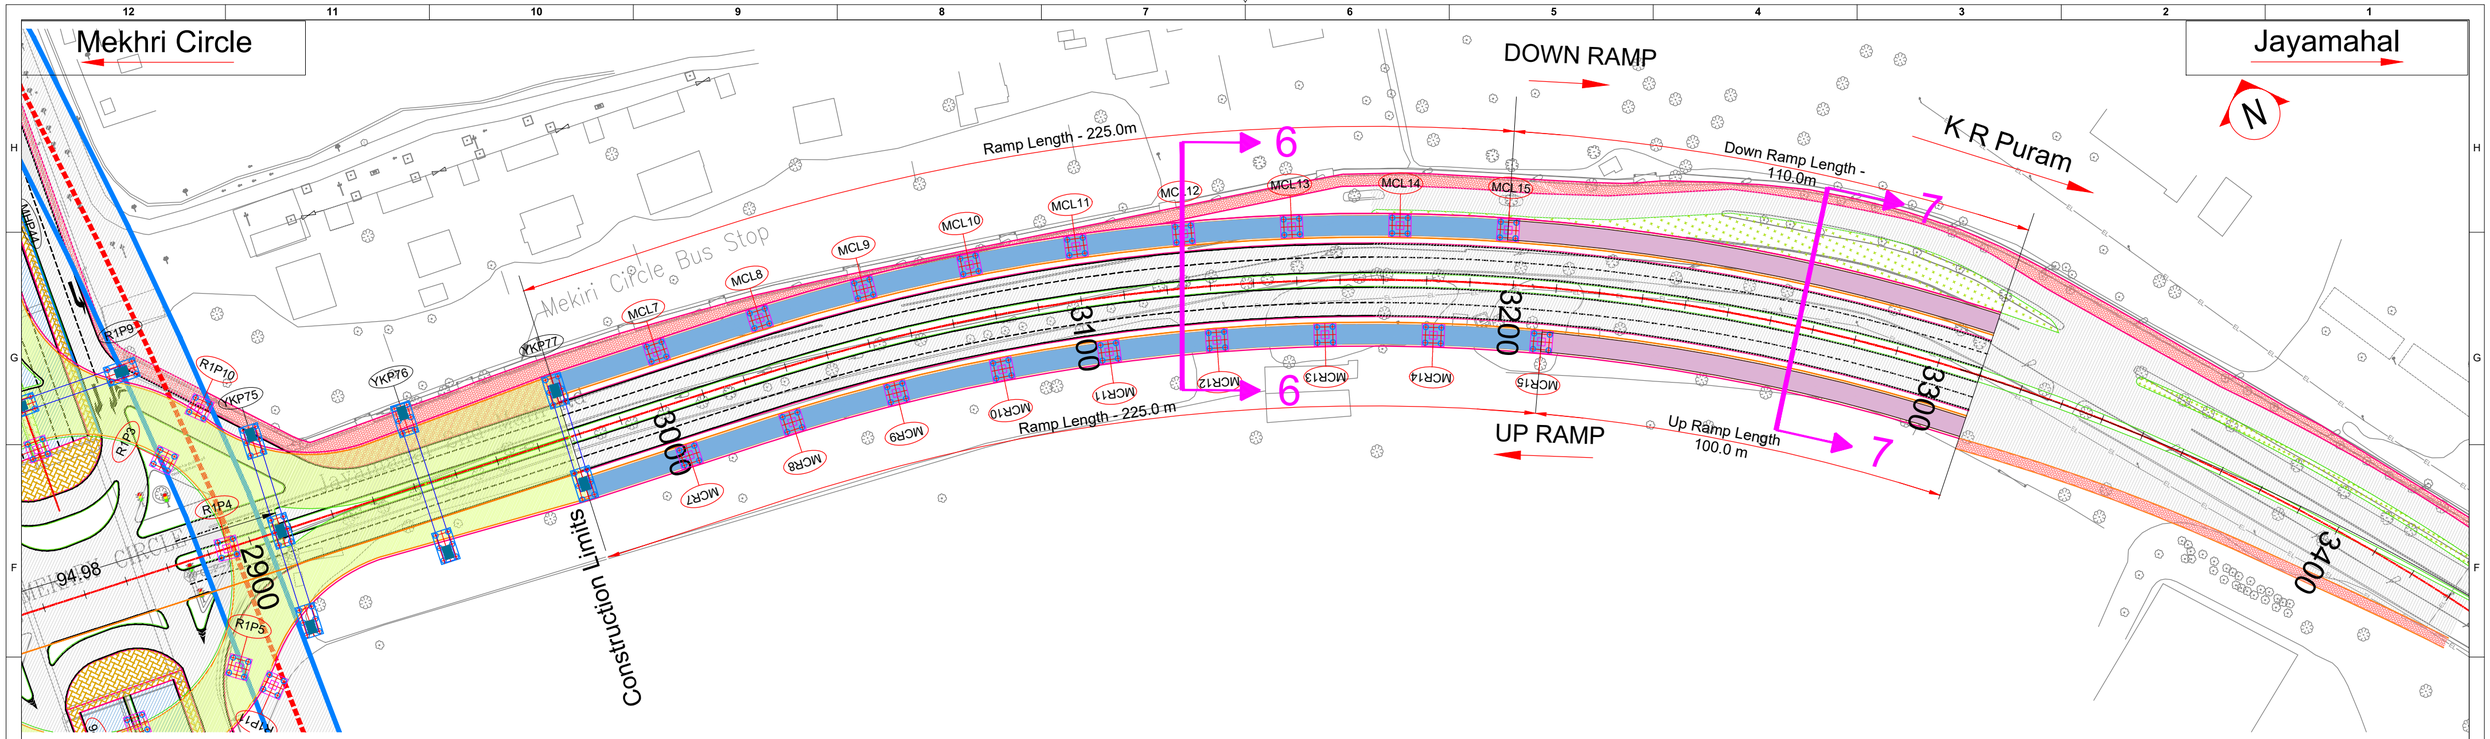

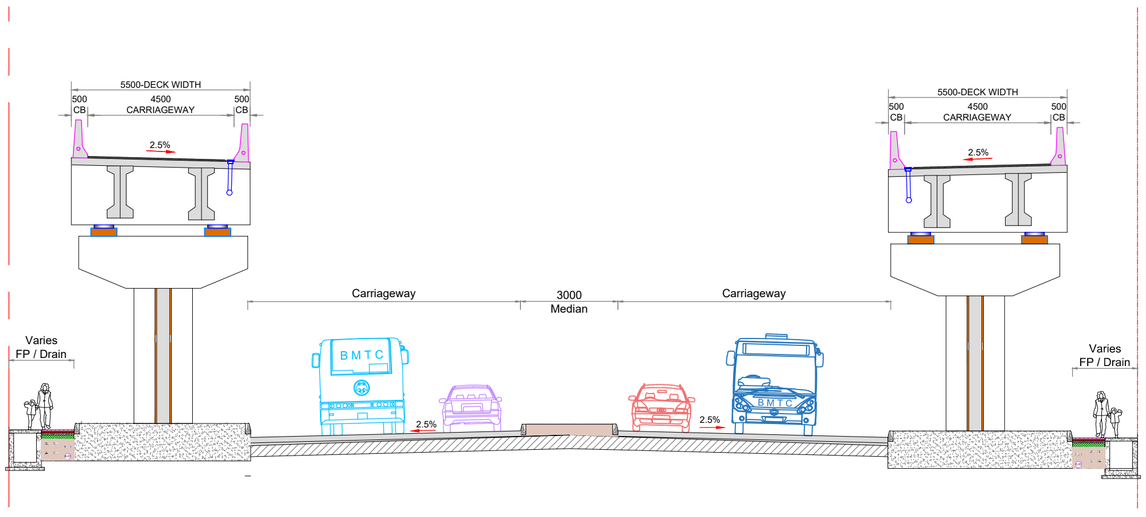

SECTION:6-6

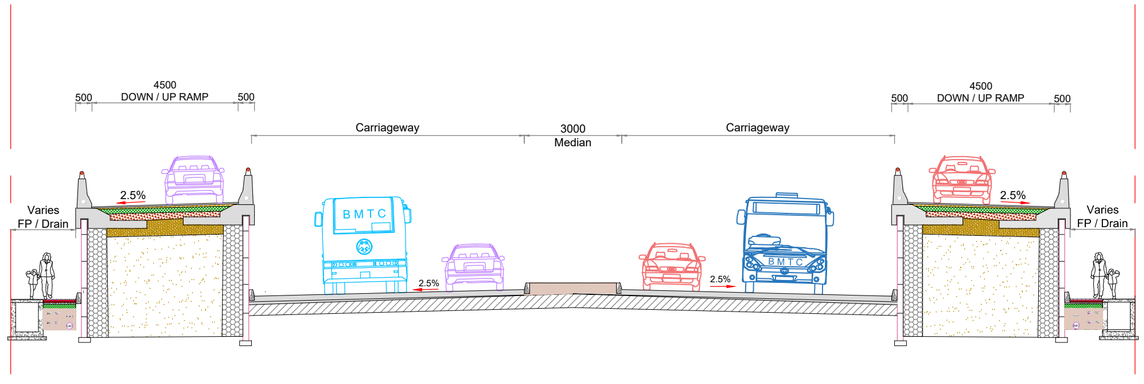

SECTION:7-7

SI NO.	DESCRIPTION	REVISION.	BY	DATE

RELEASED FOR
- ☐ Draft Detailed Project Report
- ☒ Detailed Project Report
- ☐ TENDER

CLIENT :

Bengaluru Smart Infrastructure Limited
Office of the Project Engineer-1, B-Smile,
Room No.108, 1st Floor, Annexe-2 Building,
N.R.Square, BBMP Bengaluru-560002

CONSULTANT:
Infra Support
Your Complete Engineering Partner
INFRA SUPPORT ENGINEERING CONSULTANTS PVT. LTD
An ISO 9001-2015 Certified Company
Infra House, #456/11/1, Hennur Bande,
Hennur Bagalur Main Road, Kalyan Nagar,
Bangalore - 560 043.
Phone: +91 91 48192837
Email: info@infrasupport.in www.infrasupport.in

DRAWN	SK	PROJECT:	Detailed Project Report (DPR) for Construction of Elevated Corridors of Package 1
DESIGNED	NNK	NAME OF WORK	Construction of 4-Lane Flyover on Bellary Road from UAS Staff Quarters to Mekhri Circle, Bengaluru
CHECKED	TRL		
DATE	Dec - 2025	TITLE :	GENERAL ARRANGEMENT DRAWING
SHEET	07 of 07	SCALE:	As shown

DRG. NO. : IS \ 2501 \ HIG \GAD- 06

JOB NO. 2501

REVISION R0

Infrastructure Support Engineering Consultants Pvt. Ltd. | Confidential | For Project Use Only

STRUCTURE DRAWING

STRUCTURE DRAWING

GENERAL ARRANGEMENT DRAWING

MEKHRI CIRCLE

HEBBALA

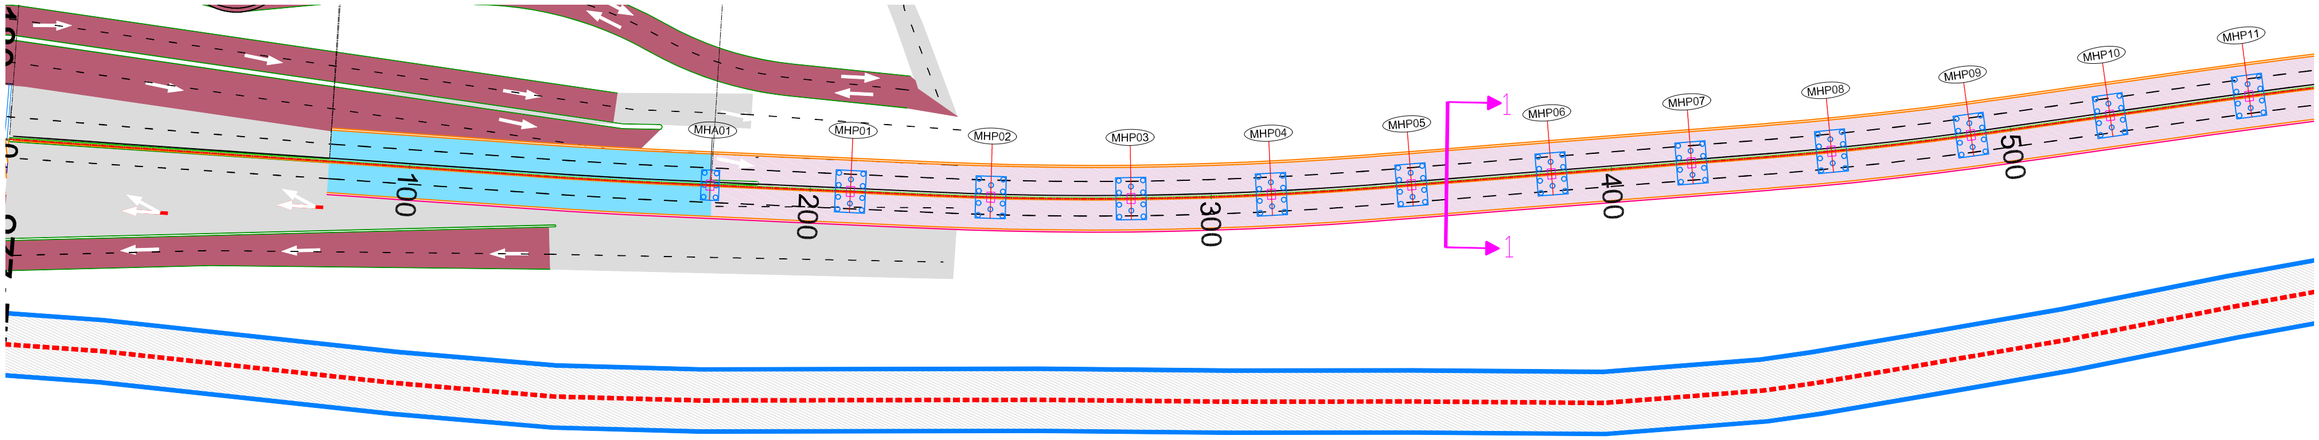

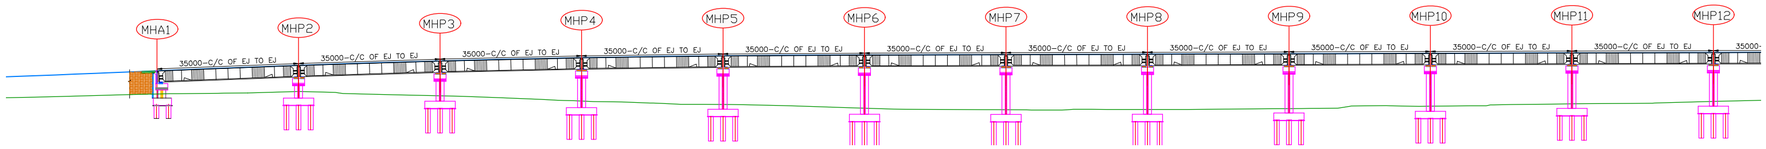

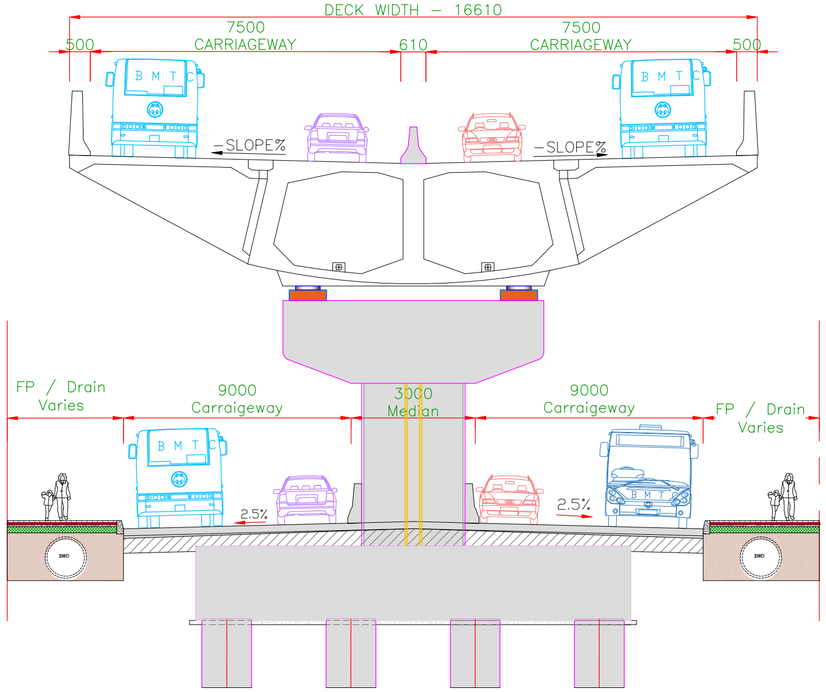

SECTION:1-1

SI NO.	DESCRIPTION	REVISION.	BY	DATE

RELEASED FOR

- ☐ Draft Detailed Project Report
- ▨ Detailed Project Report
- ☐ TENDER

CLIENT :

Bengaluru Smart Infrastructure Limited
Office of the Project Engineer-1, B-Smile,
Room No.108, 1st Floor, Annexe-2 Building,
N.R.Square, BBMP Bengaluru-560002

CONSULTANT:

Infra Support
Your Complete Engineering Partner

INFRA SUPPORT ENGINEERING CONSULTANTS PVT. LTD
An ISO 9001-2015 Certified Company
Infra House, #456/11/1, Hennur Bande,
Hennur Bagalur Main Road, Kalyan Nagar,
Bangalore - 560 043.
Phone: +91 91 48192837
Email: info@infrasupport.in www.infrasupport.in

DRAWN	CDS	PROJECT:	Detailed Project Report (DPR) for Construction of Elevated Corridors of Package 1
DESIGNED	RV	NAME OF WORK	Preparation of DPR for Construction of Elevated Corridor Mekhri Circle to Veterinary College Hebbal
CHECKED	TRL		
DATE	Jan - 2026	TITLE :	GENERAL ARRANGEMENT DRAWING FROM CH-0+000 TO 0+500
SHEET	02 of 04	SCALE:	As shown

JOB NO. 2501

REVISION R0

DRG. NO. : IS \ 2501 \ STR \GAD-02

THESE DRAWINGS ARE THE PROPERTY OF INFRA SUPPORT ENGINEERING CONSULTANTS PVT. LTD. AND SHALL NOT BE USED OR REPRODUCED IN ANY MANNER WITHOUT PRIOR WRITTEN PERMISSION. ALL DRAWINGS ARE TO BE READ IN CONJUNCTION WITH THE SPECIFICATIONS. DO NOT SCALE THE DRAWINGS. ALL DIMENSIONS ARE IN MILLIMETERS UNLESS OTHERWISE NOTED. ALL DIMENSIONS SHALL BE VERIFIED AT SITE BEFORE COMMENCEMENT OF WORK. ANY DISCREPANCY SHALL BE REPORTED IMMEDIATELY.

MEKHRI CIRCLE

HEBBALA

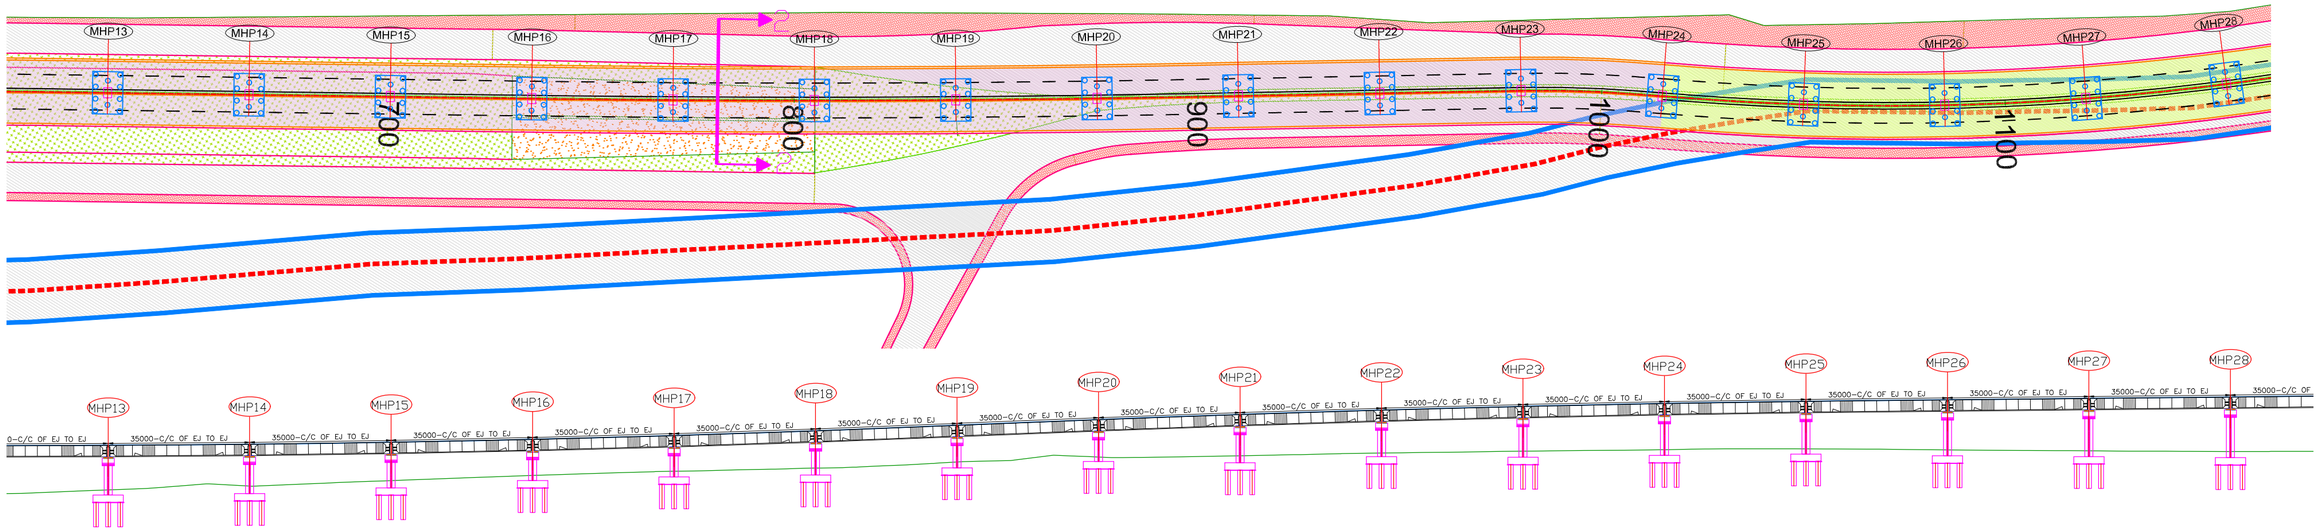

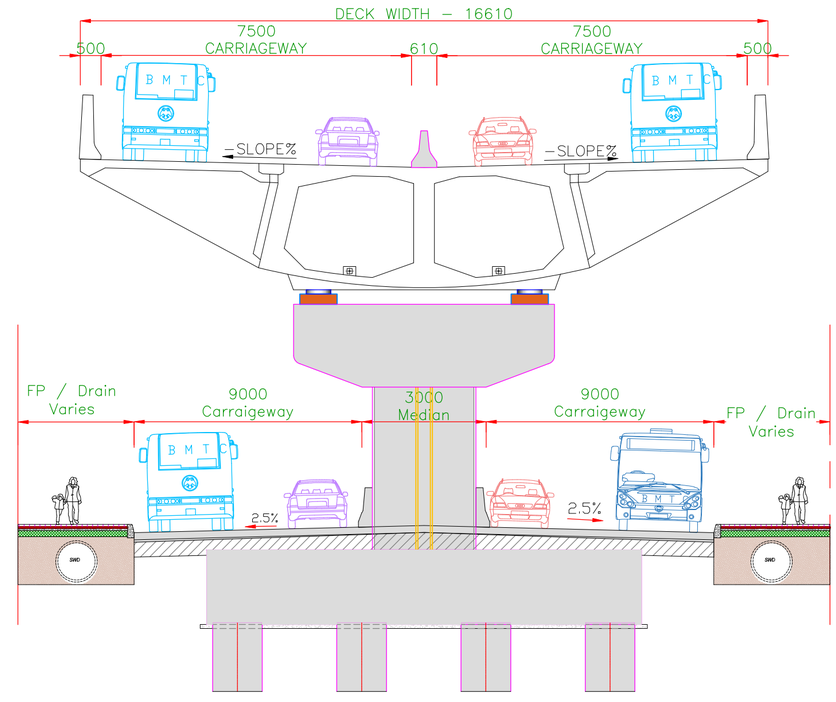

SECTION:2-2

SI NO.	DESCRIPTION	REVISION.	BY	DATE

RELEASED FOR

- ☐ Draft Detailed Project Report
- ▨ Detailed Project Report
- ☐ TENDER

CLIENT :

Bengaluru Smart Infrastructure Limited
Office of the Project Engineer-1, B-Smile,
Room No.108, 1st Floor, Annexe-2 Building,
N.R.Square, BBMP Bengaluru-560002

CONSULTANT:

Infra Support
Your Complete Engineering Partner

INFRA SUPPORT ENGINEERING CONSULTANTS PVT. LTD
An ISO 9001-2015 Certified Company
Infra House, #456/11/1, Hennur Bande,
Hennur Bagalur Main Road, Kalyan Nagar,
Bangalore - 560 043.
Phone: +91 91 48192837
Email: info@infrasupport.in www.infrasupport.in

DRAWN	CDS	PROJECT:	Detailed Project Report (DPR) for Construction of Elevated Corridors of Package 1
DESIGNED	RV	NAME OF WORK	Preparation of DPR for Construction of Elevated Corridor Mekhri Circle to Veterinary College Hebbal
CHECKED	TRL	TITLE :	GENERAL ARRANGEMENT DRAWING FROM CH-0+500 TO 1+000
DATE	Jan - 2026		
SHEET	03 of 04	SCALE:	As shown

JOB NO. 2501

DRG. NO. : IS \ 2501 \ STR \GAD-03

REVISION R0

© THIS DRAWING IS THE PROPERTY OF INFRA SUPPORT ENGINEERING CONSULTANTS PVT. LTD. AND IS NOT TO BE USED OR REPRODUCED WITHOUT WRITTEN PERMISSION

MEKHRI CIRCLE

HEBBALA

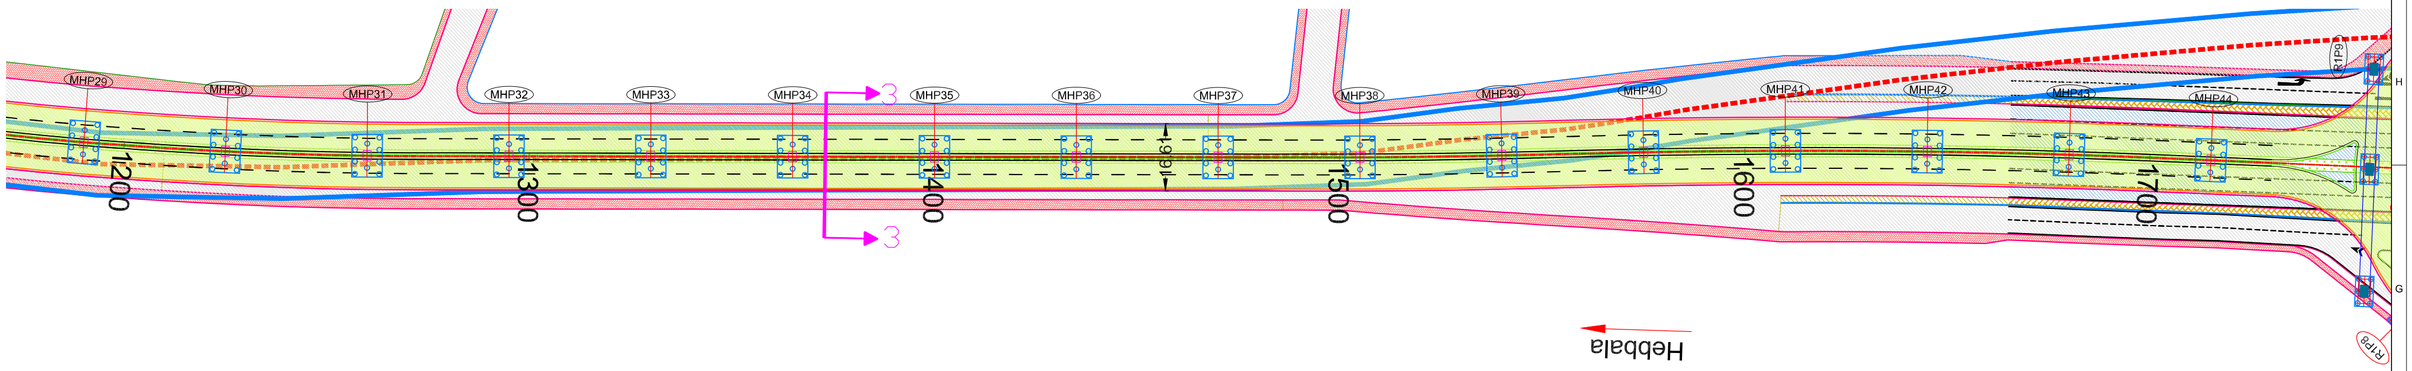

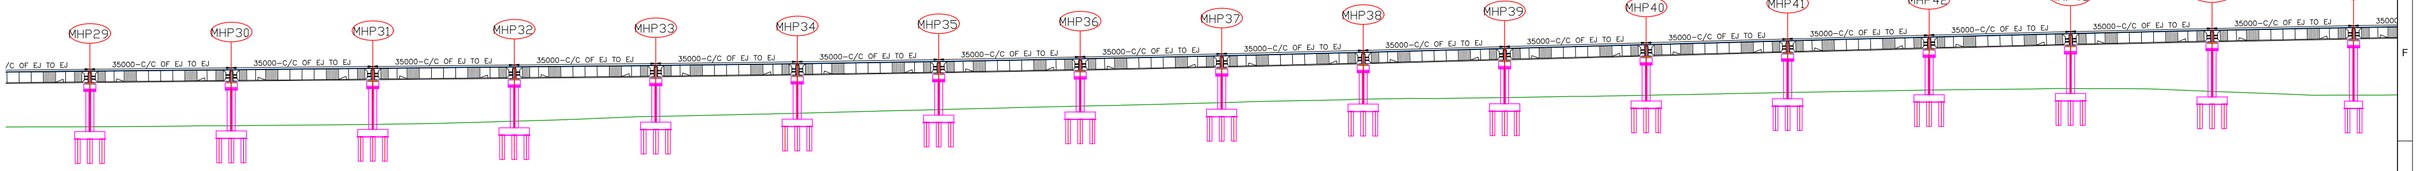

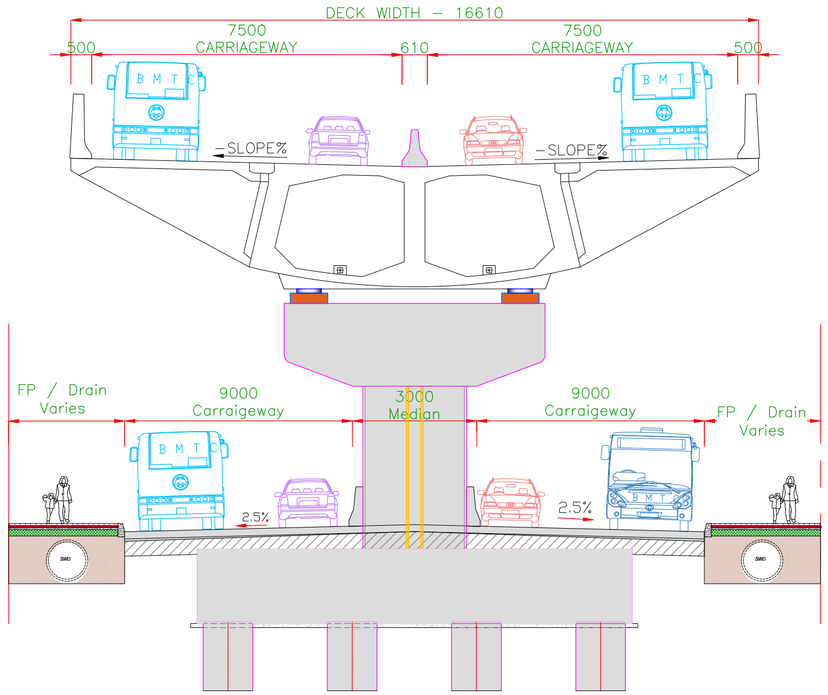

SECTION:3-3

SI NO.	DESCRIPTION	REVISION.	BY	DATE

RELEASED FOR

- ☐ Draft Detailed Project Report
- ▨ Detailed Project Report
- ☐ TENDER

CLIENT :

Bengaluru Smart Infrastructure Limited
Office of the Project Engineer-1, B-Smile,
Room No.108, 1st Floor, Annexe-2 Building,
N.R.Square, BBMP Bengaluru-560002

CONSULTANT:

Infra Support
Your Complete Engineering Partner

INFRA SUPPORT ENGINEERING CONSULTANTS PVT. LTD
An ISO 9001-2015 Certified Company
Infra House, #456/11/1, Hennur Bande,
Hennur Bagalur Main Road, Kalyan Nagar,
Bangalore - 560 043.
Phone: +91 91 48192837
Email: info@infrasupport.in www.infrasupport.in

DRAWN	CDS	PROJECT:	Detailed Project Report (DPR) for Construction of Elevated Corridors of Package 1		
DESIGNED	RV	NAME OF WORK	Preparation of DPR for Construction of Elevated Corridor Mekhri Circle to Veterinary College Hebbal	JOB NO.	2501
CHECKED	TRL				
DATE	Jan - 2026	TITLE :	GENERAL ARRANGEMENT DRAWING FROM CH-1+000 TO 1+650	REVISION	R0
SHEET	04 of 04	SCALE:	As shown	DRG. NO. : IS \ 2501 \ STR \GAD-04	

THIS DRAWING IS THE PROPERTY OF INFRA SUPPORT ENGINEERING CONSULTANTS PVT. LTD. AND IS NOT TO BE USED FOR ANY PURPOSE OTHER THAN THAT FOR WHICH IT IS SUPPLIED. IT MUST NOT BE COPIED OR REPRODUCED WITHOUT OUR WRITTEN PERMISSION AND IT IS TO BE RETURNED ON DEMAND.

YESHWANTAPURA

K R PURAM

UP RAMP

Viaduct - 150.0m

MCL1 MCL2 MCL3 MCL4 MCL5 MCL6

YKP72 YKP73 YKP74

2600 2700 2800

MCR1 MCR2 MCR3 MCR4 MCR5 MCR6

DOWN RAMP

Viaduct - 150.0m

Construction Limits

R1P6 R1P7 R1P8 R1P9 R1P10

R1P2 R1P3 R1P1 R1P4 R1P5

94.98

RLP12

YKP75 YKP76 YKP77

2900 3000 3100 3200

Construction Limits

Ramp Length - 225.0m

MCL7 MCL8 MCL9 MCL10 MCL11 MCL12 MCL13 MCL14 MCL15

MCR7 MCR8 MCR9 MCR10 MCR11 MCR12 MCR13 MCR14 MCR15

Ramp Length - 225.0 m

UP RAMP

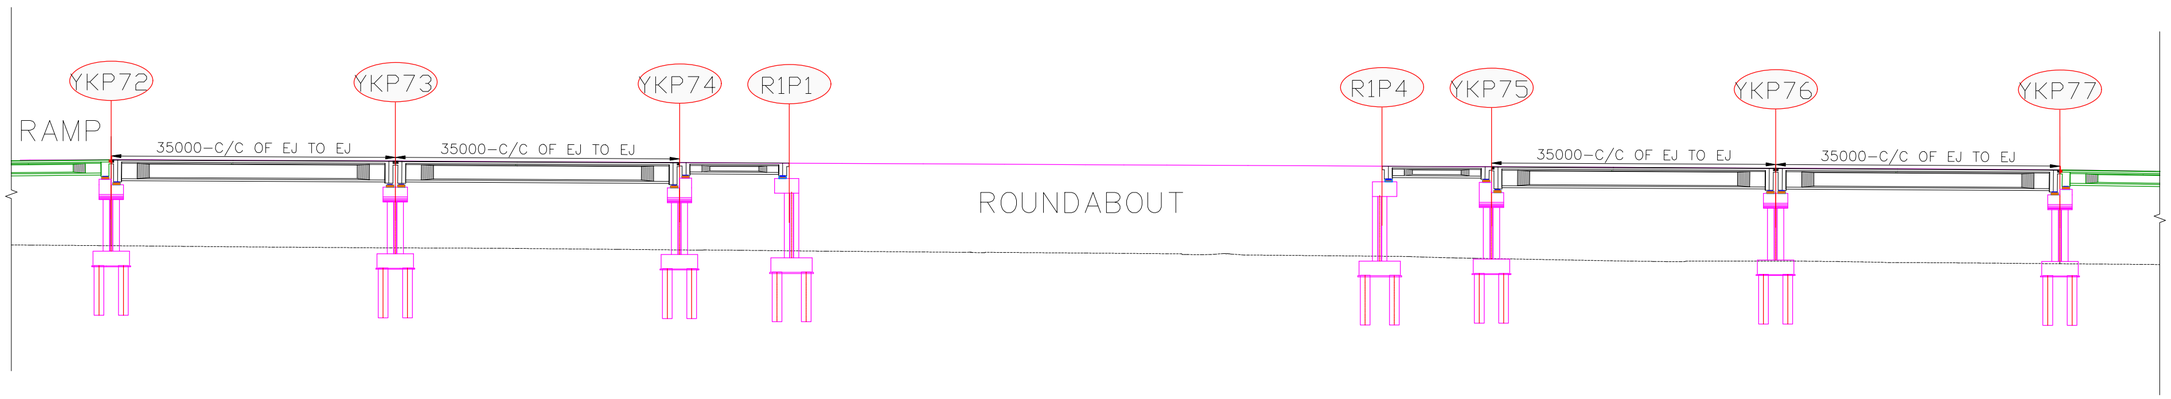

SI NO.	DESCRIPTION	REVISION.	BY	DATE

RELEASED FOR

- ☐ Draft Detailed Project Report
- ▨ Detailed Project Report
- ☐ TENDER

CLIENT :

Bengaluru Smart Infrastructure Limited
Office of the Project Engineer-1, B-Smile,
Room No.108, 1st Floor, Annexe-2 Building,
N.R.Square, BBMP Bengaluru-560002

CONSULTANT:

Infra Support
Your Complete Engineering Partner

INFRA SUPPORT ENGINEERING CONSULTANTS PVT. LTD
An ISO 9001-2015 Certified Company
Infra House, #456/11/1, Hennur Bande,
Hennur Bagalur Main Road, Kalyan Nagar,
Bangalore - 560 043.
Phone: +91 91 48192837
Email: info@infrasupport.in www.infrasupport.in

DRAWN	CDS	PROJECT:	Detailed Project Report (DPR) for Construction of Elevated Corridors of Package 1
DESIGNED	RV	NAME OF WORK	Preparation of DPR for Construction of Elevated Corridor Mekhri Circle to Veterinary College Hebbal
CHECKED	TRL		
DATE	Jan - 2026	TITLE :	GENERAL ARRANGEMENT DRAWING AT MEKHRI CIRCLE
SHEET	01 of 04	SCALE:	As shown

JOB NO. 2501

DRG. NO. : IS \ 2501 \ STR \GAD-01

REVISION R0

C:\Users\Infra Support\Desktop\WORKING\PROJECTS\BMP PLANTED CORRIDORS\Package-1\MEKHRI CIRCLE TO HEBBAL\STR\Sheet\MEKHRI CIRCLE TO HEBBAL GAD.dwg

SUPER STRUCTURE

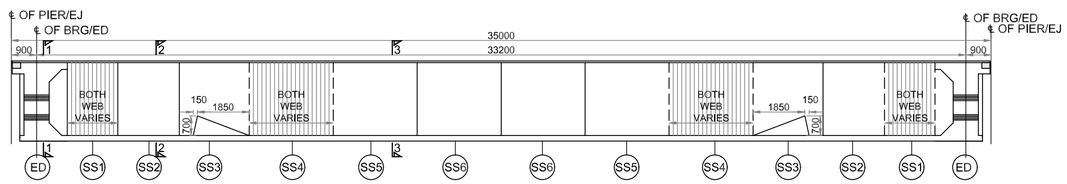

ELEVATION FOR SPINE SEGMENT ARRANGEMENT

(SCALE−1:100)

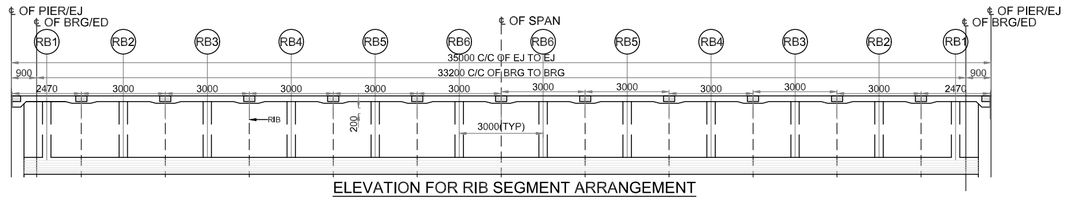

ELEVATION FOR RIB SEGMENT ARRANGEMENT

(SCALE−1:100)

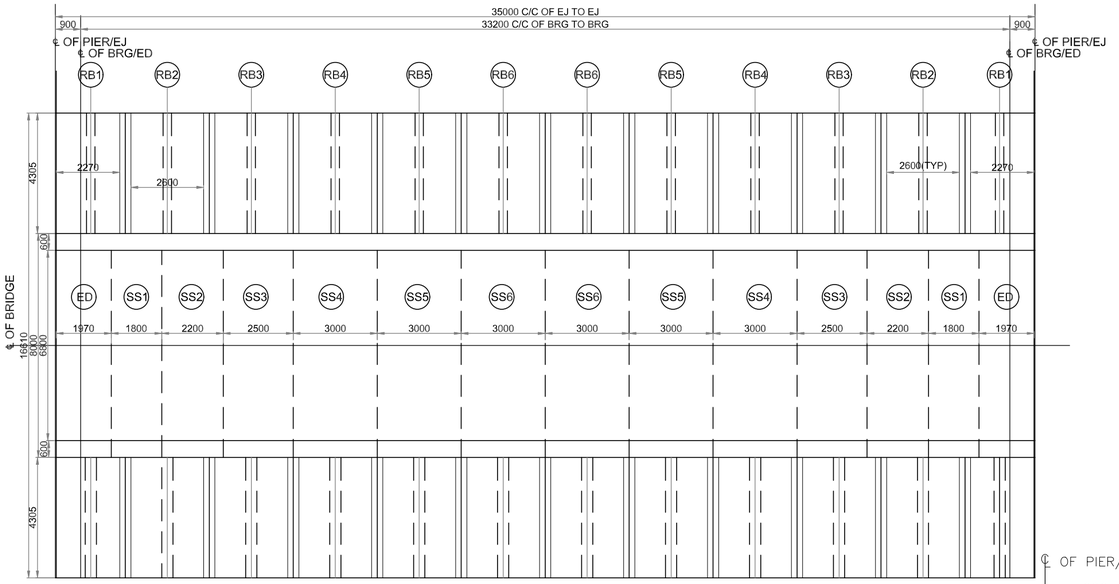

PLAN AT TOP LEVEL

(SCALE−1:100)

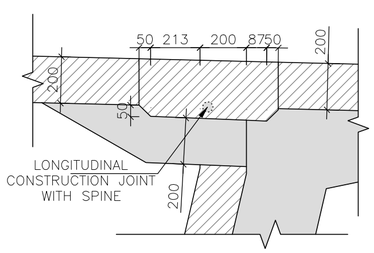

DETAIL- A

(SCALE−1:100)

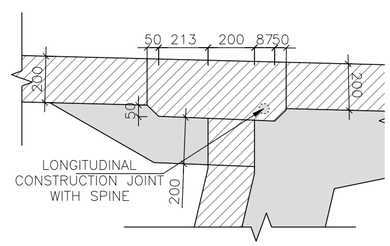

DETAIL- B

(SCALE−1:100)

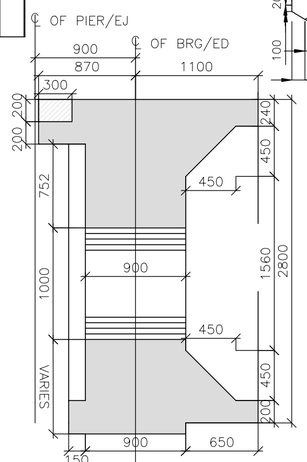

SECTION A-A

(SCALE−1:100)

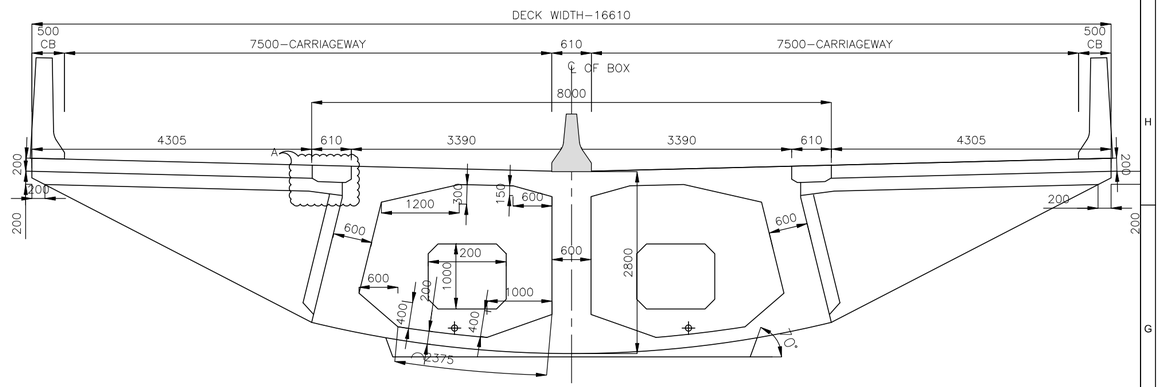

SECTION 1-1

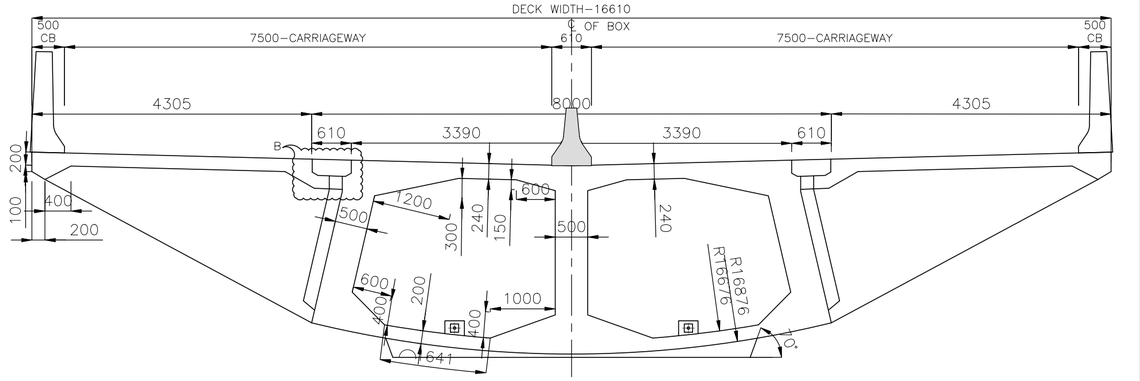

SECTION 2-2

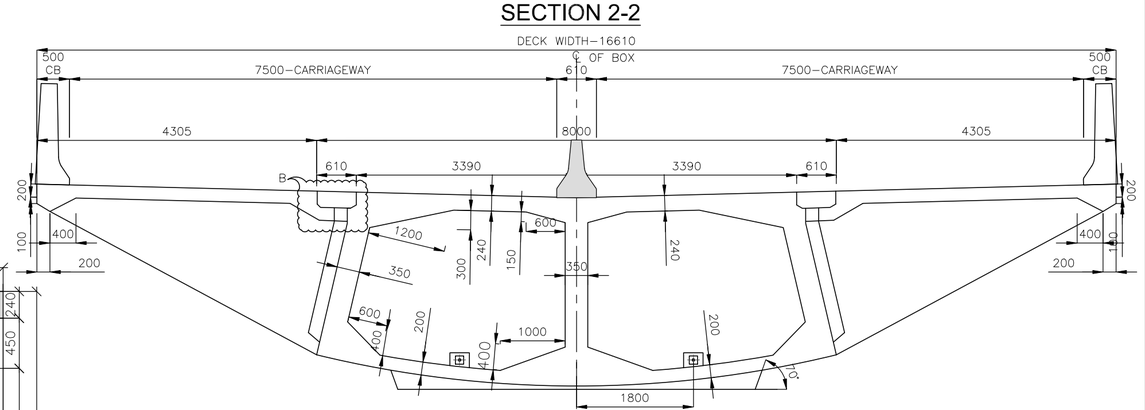

SECTION 3-3

SI NO.	DESCRIPTION	REVISION.	BY	DATE

RELEASED FOR

- ☐ Draft Detailed Project Report
- ▨ Detailed Project Report
- ☐ TENDER

CLIENT :

Bengaluru Smart Infrastructure Limited
Office of the Project Engineer-1, B-Smile,
Room No.108, 1st Floor, Annexe-2 Building,
N.R.Square, BBMP Bengaluru-560002

CONSULTANT:

Infra Support
Your Complete Engineering Partner

INFRA SUPPORT ENGINEERING CONSULTANTS PVT. LTD
An ISO 9001-2015 Certified Company
Infra House, #456/11/1, Hennur Bande,
Hennur Bagalur Main Road, Kalyan Nagar,
Bangalore - 560 043.
Phone: +91 91 48192837
Email: info@infrasupport.in www.infrasupport.in

DRAWN	CDS	PROJECT:	Detailed Project Report (DPR) for Construction of Elevated Corridors of Package 1		
DESIGNED	RV	NAME OF WORK	Preparation of DPR for Construction of Elevated Corridor Mekhri Circle to Veterinary College Hebbal	JOB NO.	2501
CHECKED	TRL				
DATE	Jan - 2026	TITLE :	DIMENSION DETAILS OF SUPERSTRUCTURE OF SPINE AND WING OF DECK WIDTH 16.61m	REVISION	R0
SHEET	01 OF 01	SCALE:	As shown	DRG. NO. : IS \ 2501 \ STR \GAD-01	

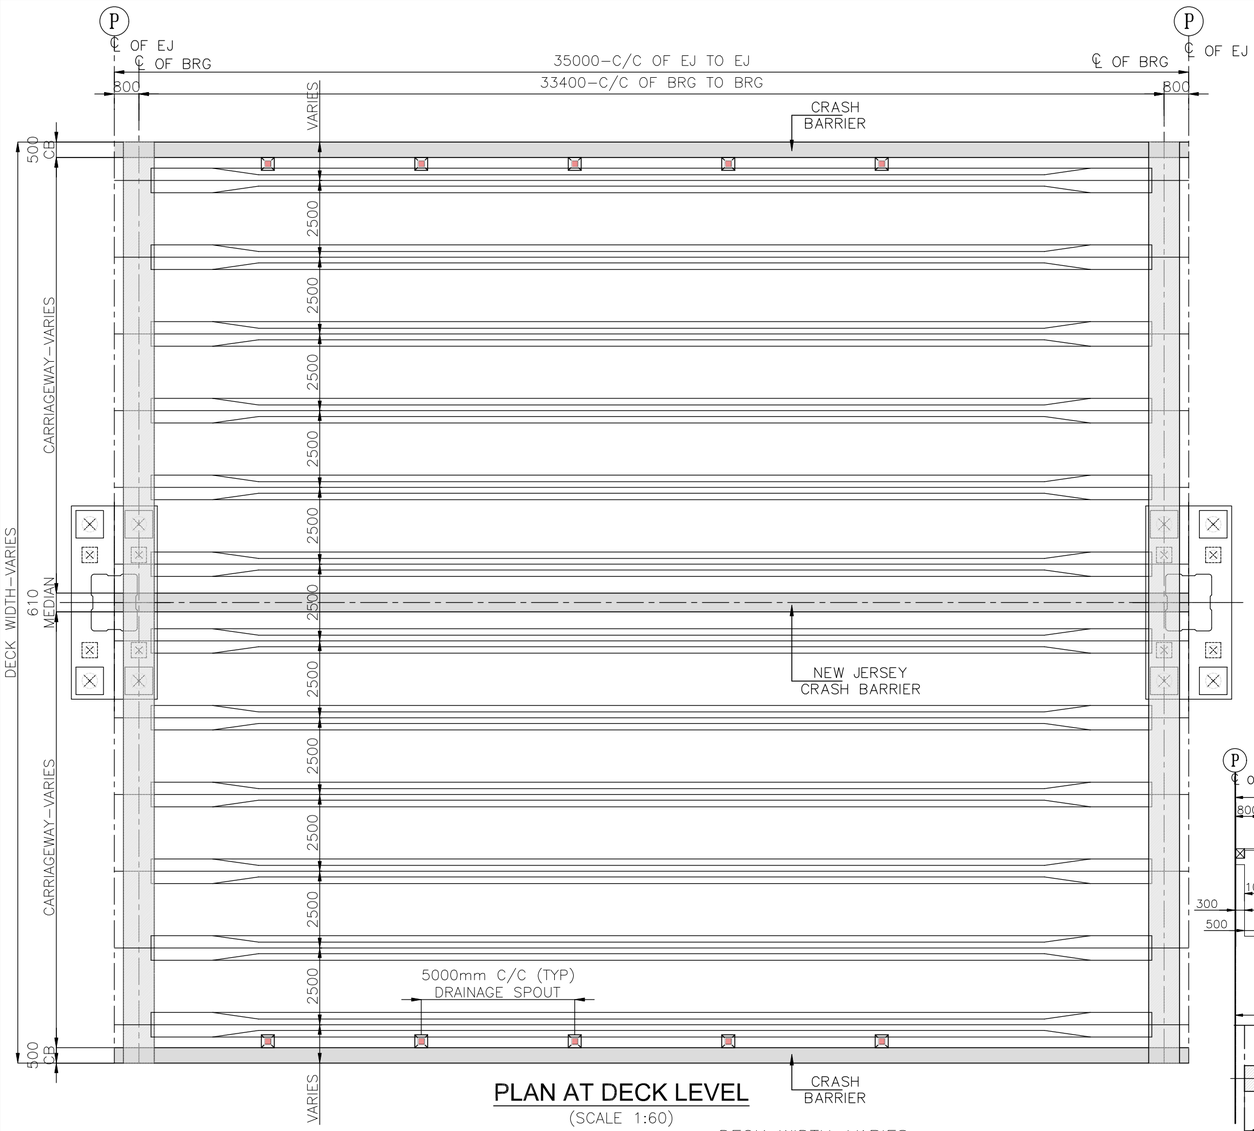

PLAN AT DECK LEVEL
(SCALE 1:60)

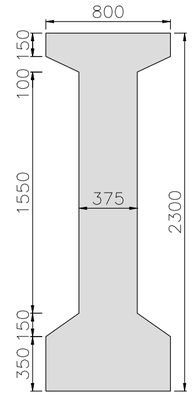

CROSS SECTION @ MID
(PRE CAST PSC 'I' GIRDER)
(SCALE 1:25)

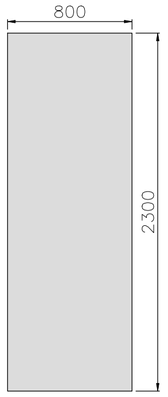

CROSS SECTION @ END
(PRE CAST PSC 'I' GIRDER)
(SCALE 1:25)

NOTES:

1. ALL DIMENSIONS ARE IN MILLIMETERS AND LEVELS ARE IN METER, UNLESS OTHERWISE SPECIFIED.
2. DIMENSIONS ARE NOT TO BE SCALED. ONLY WRITTEN DIMENSIONS SHALL BE FOLLOWED.
3. THIS DRAWING SHOULD BE READ IN CONJUNCTION WITH GENERAL ARRANGEMENT DRAWINGS.
4. SEISMIC ZONE: II
5. CONDITION OF EXPOSURE – 'MODERATE'.
6. POT CUM PTFE BEARING SHALL CONFIRM TO IRC 83–PART III
7. THE CROSS CAMBER OF 2.5% IS PROPOSED IN THE DECK SYSTEM.
8. ALL DESIGN MIX CONCRETE SHALL CONFORM TO TABLE 6.4 AND Cl.18.5.4 OF IRC: 112–2020.
9. CONTRACTOR SHALL BE REVERIFY THE LEVELS INDICATED IN THE DRAWING IN CASE OF ANY CHANGES IN LEVELS ,SAME SHALL BE COMMUNICATED WITH WITH CONSULTANT BEFORE EXECUTION .
10. IF ANY AMBIGUITY IS FOUND IN DRAWINGS OR AT SITE, THE SAME SHALL BE BROUGHT TO DESIGNER'S/ ENGINEER'S NOTICE BEFORE EXECUTION.
11. REINFORCEMENT STEEL SHALL BE HYSD BARS OF GRADE Fe500/Fe550 CONFORMING TOIS:1786–2008
12. GRADE OF CONCRETE SHALL BE AS FOLLOWS:
    - LEVELING COURSE : PCC M15
    - DECK SLAB : M55
    - PRE CAST PSC 'I' GIRDER: M55
    - CRASH BARRIER : M40
    - PEDESTAL : M40
13. CLEAR COVER TO ALL REINFORCEMENT SHALL BE:
    - DECK SLAB : 40mm
    - PSC'I' GIRDER : 40mm
14. THE NOMINAL MAXIMUM SIZE OF AGGREGATE TO BE USED SHALL BE 20mm.
15. THE DESIGNS HAVE BEEN DONE FOR 70R, WHEELED & CLASS A LIVE LOADS ACCORDING TO IRC:6 THE GOVERNING CASES FOR DESIGN HAVE BEEN TAKEN INTO CONSIDERATION.

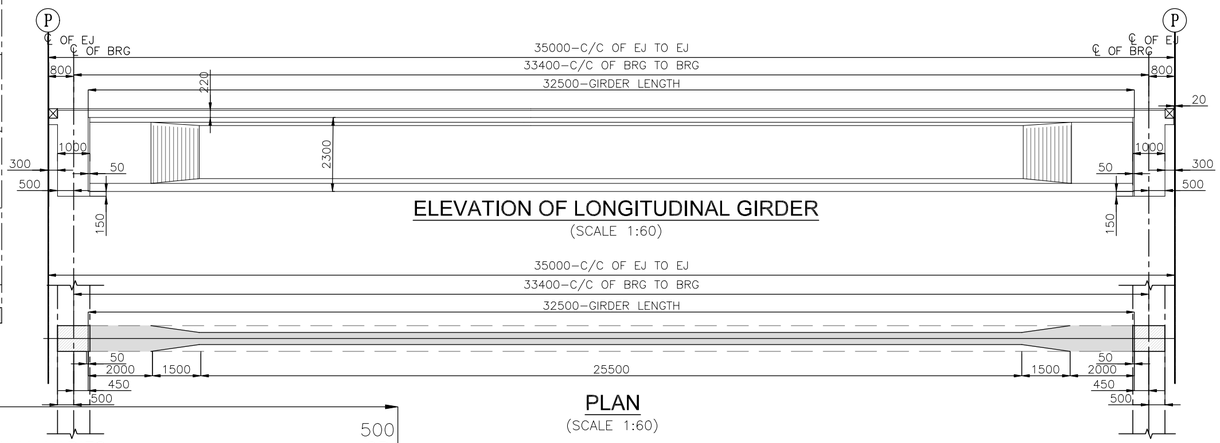

ELEVATION OF LONGITUDINAL GIRDER
(SCALE 1:60)

PLAN
(SCALE 1:60)

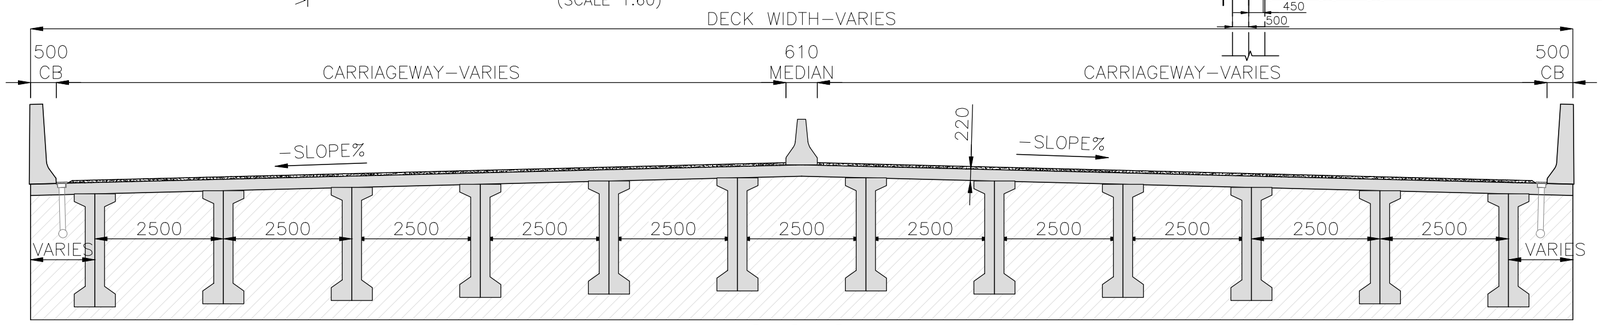

SECTION
(SCALE 1:60)

SI NO.	DESCRIPTION	REVISION.	BY	DATE

RELEASED FOR
- ☐ Draft Detailed Project Report
- ▨ Detailed Project Report
- ☐ TENDER

CLIENT :

Bengaluru Smart Infrastructure Limited
Office of the Project Engineer-1, B-Smile,
Room No.108, 1st Floor, Annexe-2 Building,
N.R.Square, BBMP Bengaluru-560002

CONSULTANT:

Infra Support
Your Complete Engineering Partner

INFRA SUPPORT ENGINEERING CONSULTANTS PVT. LTD
An ISO 9001-2015 Certified Company
Infra House, #456/11/1, Hennur Bande,
Hennur Bagalur Main Road, Kalyan Nagar,
Bangalore - 560 043.
Phone: +91 91 48192837
Email: info@infrasupport.in www.infrasupport.in

DRAWN	CDS	PROJECT:	Detailed Project Report (DPR) for Construction of Elevated Corridors of Package 1
DESIGNED	RV	NAME OF WORK	Preparation of DPR for Construction of Elevated Corridor Mekhri Circle to Veterinary College Hebbal
CHECKED	TRL		
DATE	Jan - 2026	TITLE :	DIMENSION DETAILS OF SUPER STRUCTURE -PSC 'I' GIDER OF 35m SPAN
SHEET	01 of 01	SCALE:	As shown

JOB NO. 2501

REVISION R0

DRG. NO. : IS \ 2501 \ STR \ GAD-01

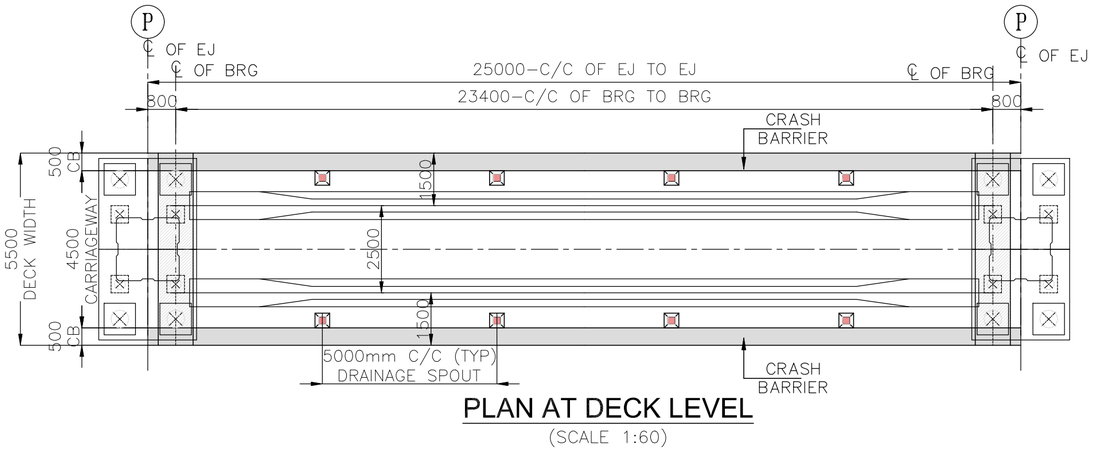

PLAN AT DECK LEVEL

(SCALE 1:60)

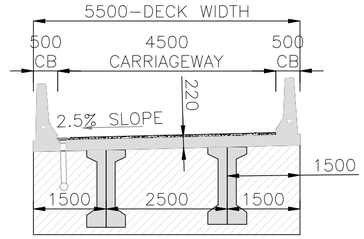

SECTION

(SCALE 1:60)

NOTES:

1. ALL DIMENSIONS ARE IN MILLIMETERS AND LEVELS ARE IN METER, UNLESS OTHERWISE SPECIFIED.
2. DIMENSIONS ARE NOT TO BE SCALED. ONLY WRITTEN DIMENSIONS SHALL BE FOLLOWED.
3. THIS DRAWING SHOULD BE READ IN CONJUNCTION WITH GENERAL ARRANGEMENT DRAWINGS.
4. SEISMIC ZONE: II
5. CONDITION OF EXPOSURE – 'MODERATE'.
6. POT CUM PTFE BEARING SHALL CONFIRM TO IRC 83–PART III
7. THE CROSS CAMBER OF 2.5% IS PROPOSED IN THE DECK SYSTEM.
8. ALL DESIGN MIX CONCRETE SHALL CONFORM TO TABLE 6.4 AND Cl.18.5.4 OF IRC: 112–2020.
9. CONTRACTOR SHALL BE REVERIFY THE LEVELS INDICATED IN THE DRAWING IN CASE OF ANY CHANGES IN LEVELS ,SAME SHALL BE COMMUNICATED WITH WITH CONSULTANT BEFORE EXECUTION .
10. IF ANY AMBIGUITY IS FOUND IN DRAWINGS OR AT SITE, THE SAME SHALL BE BROUGHT TO DESIGNER'S/ ENGINEER'S NOTICE BEFORE EXECUTION.
11. REINFORCEMENT STEEL SHALL BE HYSD BARS OF GRADE Fe500/Fe550 CONFORMING TO IS:1786–2008
12. GRADE OF CONCRETE SHALL BE AS FOLLOWS:
    - LEVELING COURSE : PCC M15
    - DECK SLAB : M55
    - PRE CAST PSC 'I' GIRDER: M55
    - CRASH BARRIER : M40
    - PEDESTAL : M40
13. CLEAR COVER TO ALL REINFORCEMENT SHALL BE:
    - DECK SLAB : 40mm
    - PSC'I' GIRDER : 40mm
14. THE NOMINAL MAXIMUM SIZE OF AGGREGATE TO BE USED SHALL BE 20mm.
15. THE DESIGNS HAVE BEEN DONE FOR 70R, WHEELED & CLASS A LIVE LOADS ACCORDING TO IRC:6 THE GOVERNING CASES FOR DESIGN HAVE BEEN TAKEN INTO CONSIDERATION.

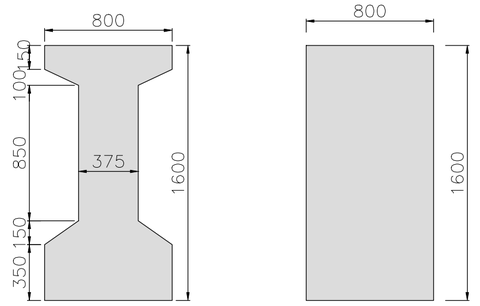

CROSS SECTION @ MID

(PRE CAST PSC 'I' GIRDER)
(SCALE 1:25)

CROSS SECTION @ END

(PRE CAST PSC 'I' GIRDER)
(SCALE 1:25)

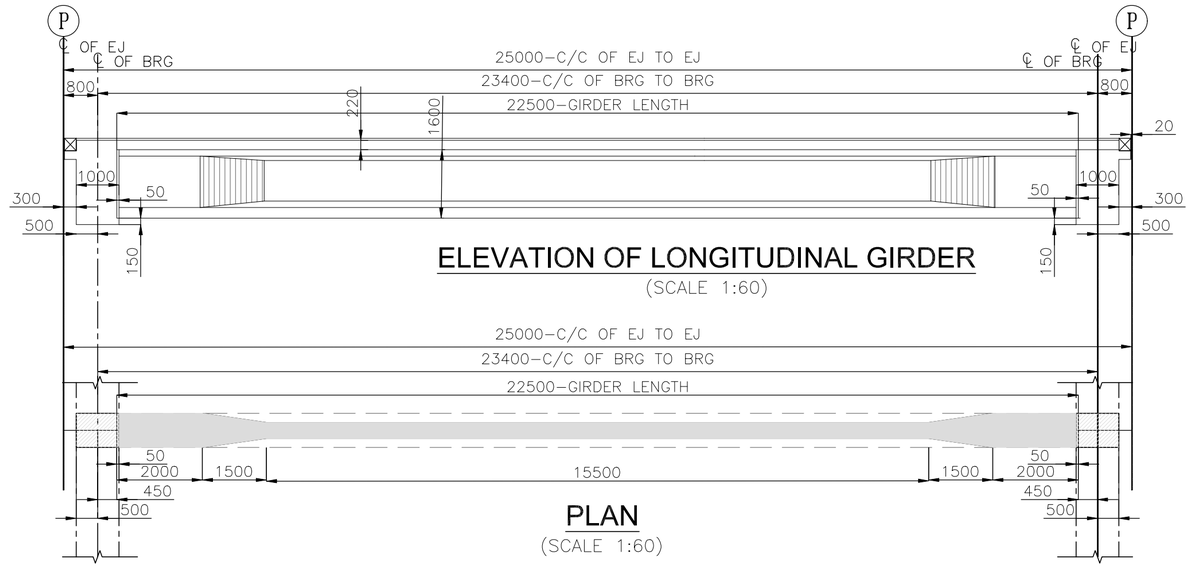

ELEVATION OF LONGITUDINAL GIRDER

(SCALE 1:60)

PLAN

(SCALE 1:60)

SI NO.	DESCRIPTION	REVISION.	BY	DATE

RELEASED FOR
- ☐ Draft Detailed Project Report
- ▨ Detailed Project Report
- ☐ TENDER

CLIENT :
Bengaluru Smart Infrastructure Limited
Office of the Project Engineer-1, B-Smile,
Room No.108, 1st Floor, Annexe-2 Building,
N.R.Square, BBMP Bengaluru-560002

CONSULTANT:
Infra Support
Your Complete Engineering Partner
INFRA SUPPORT ENGINEERING CONSULTANTS PVT. LTD
An ISO 9001-2015 Certified Company
Infra House, #456/11/1, Hennur Bande,
Hennur Bagalur Main Road, Kalyan Nagar,
Bangalore - 560 043.
Phone: +91 91 48192837
Email: info@infrasupport.in www.infrasupport.in

DRAWN	CDS	PROJECT:	Detailed Project Report (DPR) for Construction of Elevated Corridors of Package 1
DESIGNED	RV	NAME OF WORK	Preparation of DPR for Construction of Elevated Corridor Mekhri Circle to Veterinary College Hebbal
CHECKED	TRL		
DATE	Jan - 2026	TITLE :	DIMENSION DETAILS OF SUPER STRUCTURE -PSC 'I' GIDER OF 25m SPAN FOR 5.5m DECK
SHEET	01 of 01	SCALE:	As shown

JOB NO. 2501
REVISION R0
DRG. NO. : IS \ 2501 \ STR \GAD-01

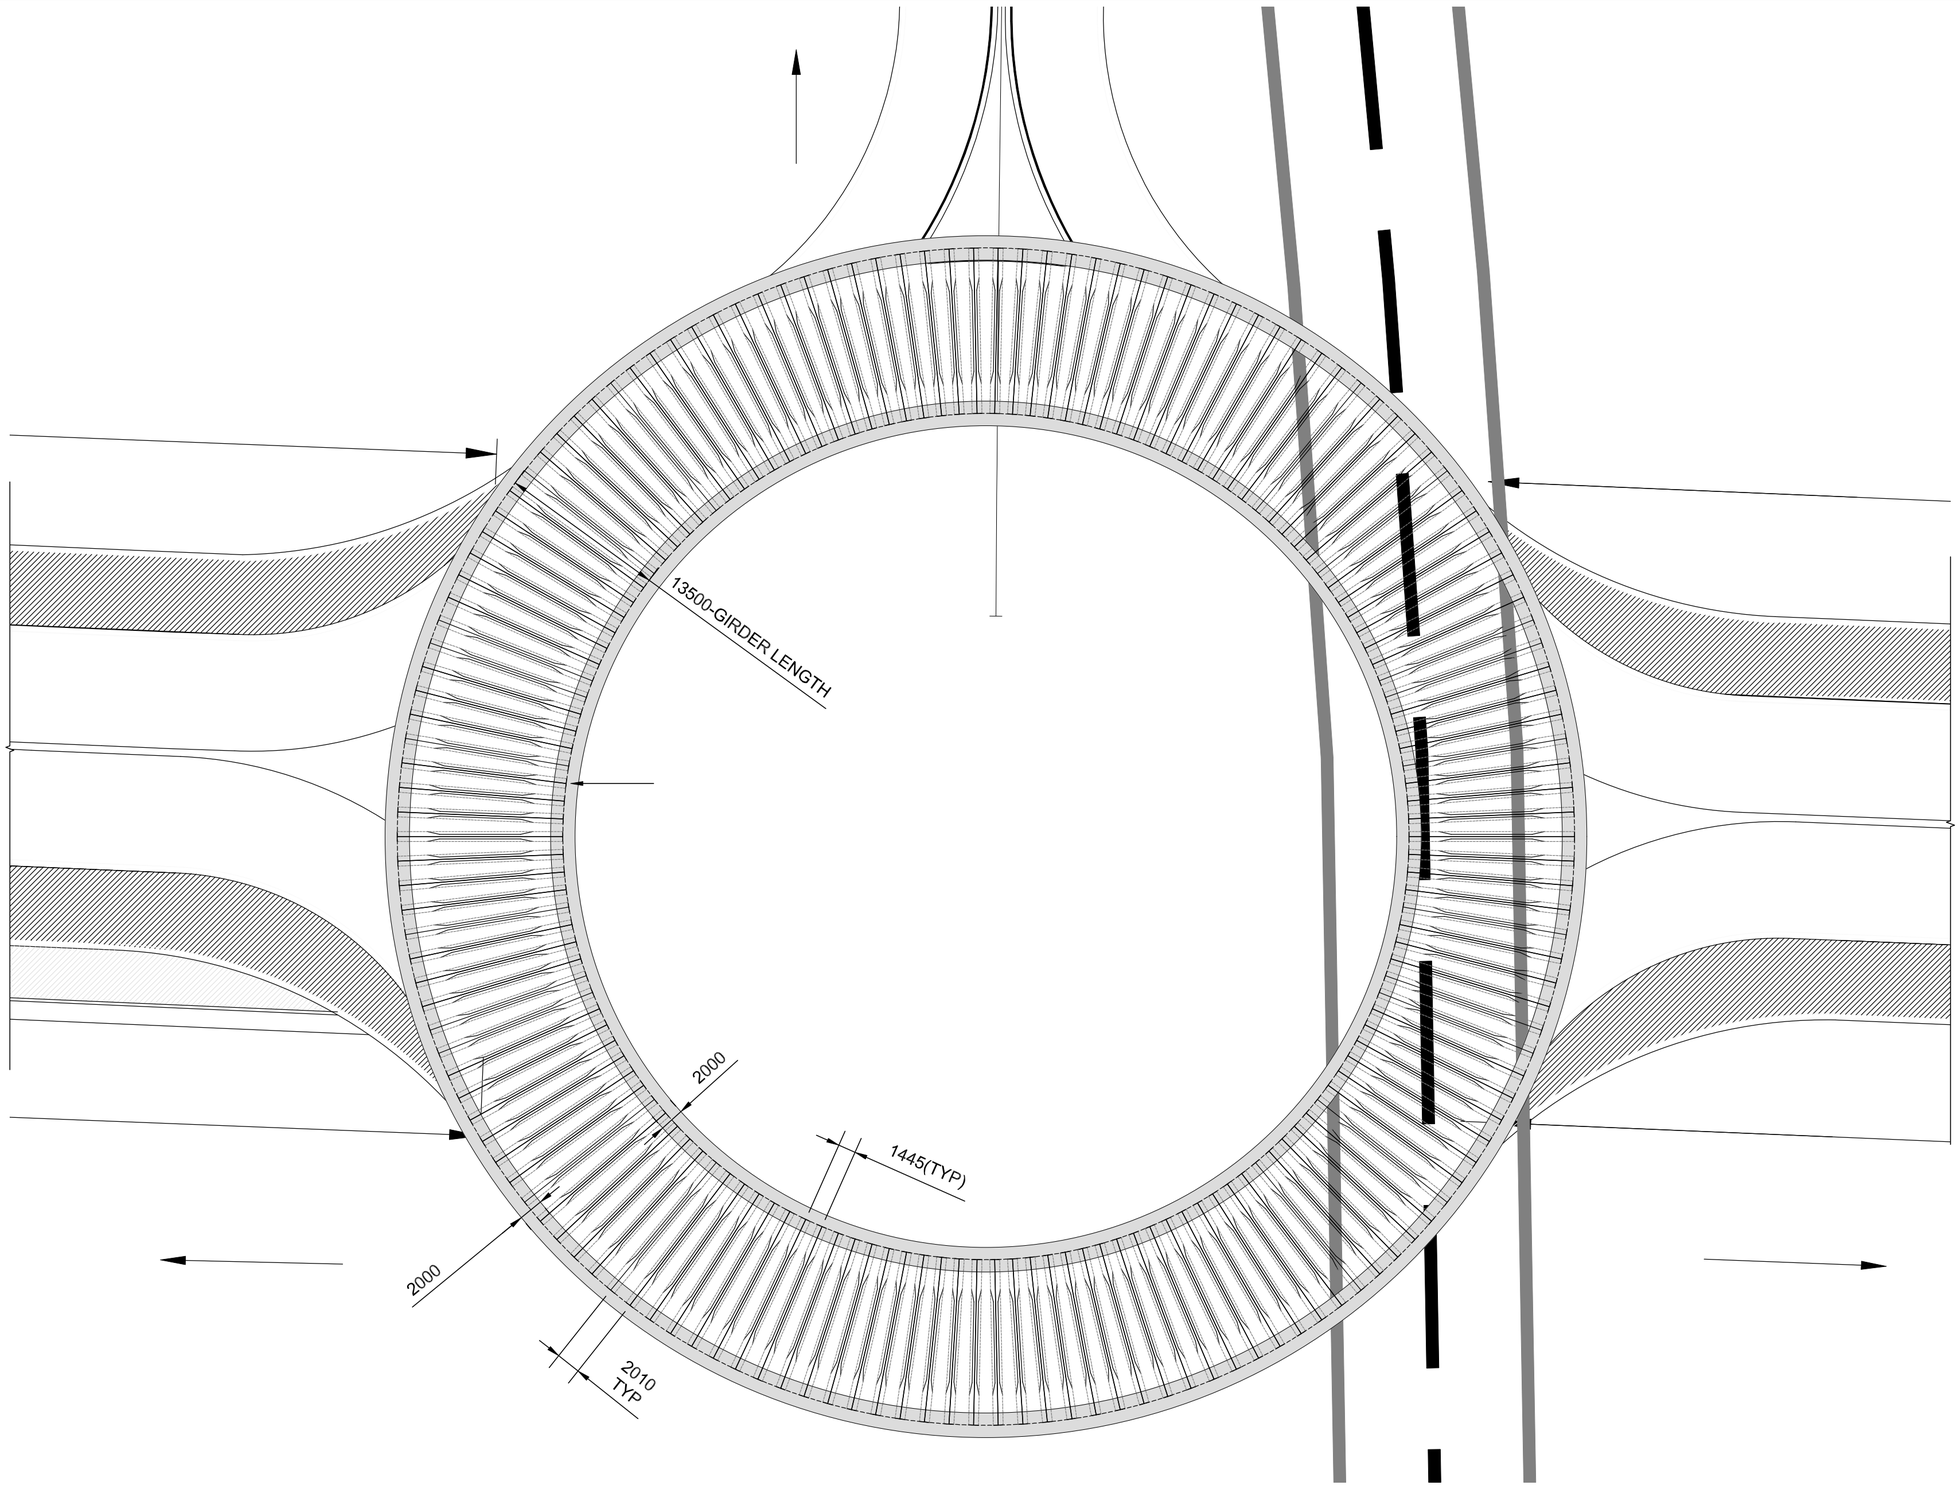

SI NO.	DESCRIPTION	REVISION.	BY	DATE

RELEASED FOR

- ☐ Draft Detailed Project Report
- ▨ Detailed Project Report
- ☐ TENDER

CLIENT :

Bengaluru Smart Infrastructure Limited
Office of the Project Engineer-1, B-Smile,
Room No.108, 1st Floor, Annexe-2 Building,
N.R.Square, BBMP Bengaluru-560002

CONSULTANT:
Infra Support
Your Complete Engineering Partner
INFRA SUPPORT ENGINEERING CONSULTANTS PVT. LTD
An ISO 9001-2015 Certified Company
Infra House, #456/11/1, Hennur Bande,
Hennur Bagalur Main Road, Kalyan Nagar,
Bangalore - 560 043.
Phone: +91 91 48192837
Email: info@infrasupport.in www.infrasupport.in

DRAWN	CDS	PROJECT:	Detailed Project Report (DPR) for Construction of Elevated Corridors of Package 1
DESIGNED	RV	NAME OF WORK	Preparation of DPR for Construction of Elevated Corridor Mekhri Circle to Veterinary College Hebbal
CHECKED	TRL		
DATE	Jan - 2026	TITLE :	GIRDER LAYOUT FOR ROUNDABOUT
SHEET	01 of 01	SCALE:	As shown

JOB NO. 2501

REVISION R0

DRG. NO. : IS \ 2501 \ STR \ GAD-01

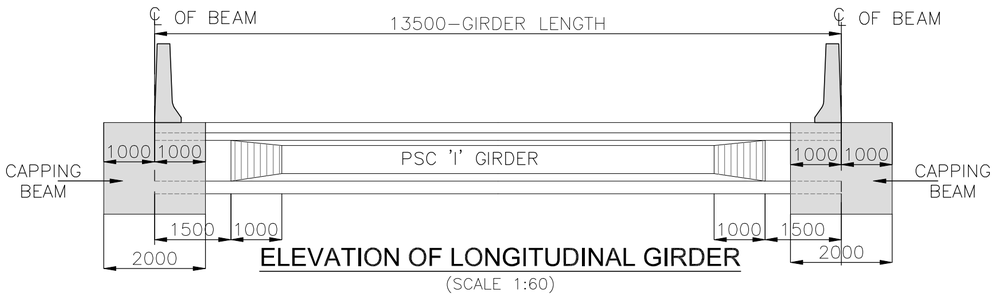

ELEVATION OF LONGITUDINAL GIRDER

(SCALE 1:60)

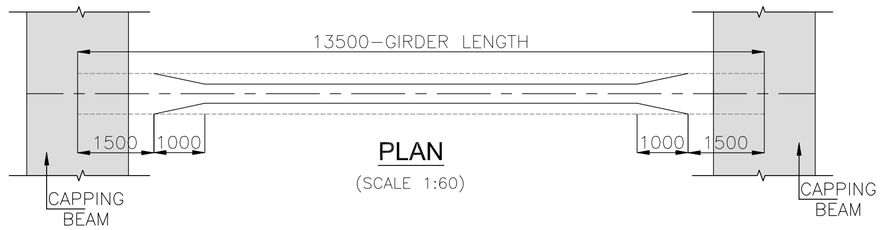

PLAN

(SCALE 1:60)

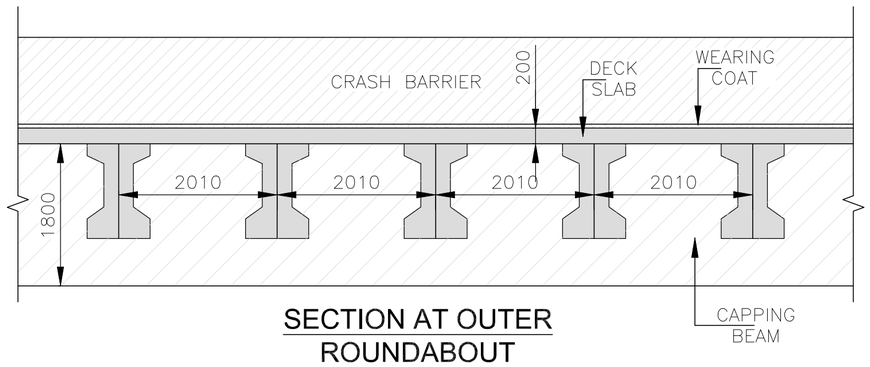

SECTION AT OUTER ROUNDABOUT

(SCALE 1:60)

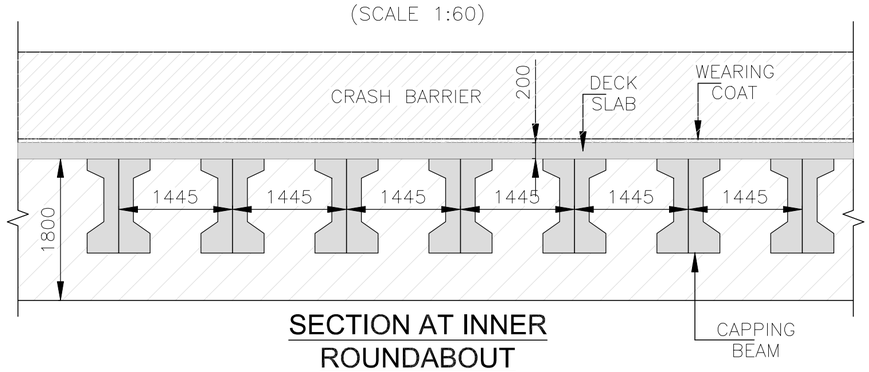

SECTION AT INNER ROUNDABOUT

(SCALE 1:60)

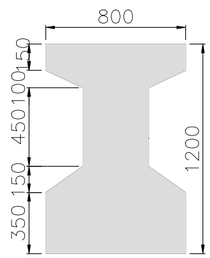

CROSS SECTION @ MID

(PRE CAST PSC 'I' GIRDER)
(SCALE 1:25)

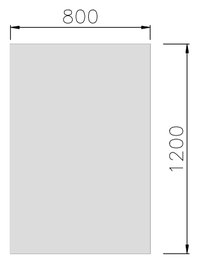

CROSS SECTION @ END

(PRE CAST PSC 'I' GIRDER)
(SCALE 1:25)

NOTES:

1. ALL DIMENSIONS ARE IN MILLIMETERS AND LEVELS ARE IN METER, UNLESS OTHERWISE SPECIFIED.
2. DIMENSIONS ARE NOT TO BE SCALED. ONLY WRITTEN DIMENSIONS SHALL BE FOLLOWED.
3. THIS DRAWING SHOULD BE READ IN CONJUNCTION WITH GENERAL ARRANGEMENT DRAWINGS.
4. SEISMIC ZONE: II
5. CONDITION OF EXPOSURE – 'MODERATE'.
6. POT CUM PTFE BEARING SHALL CONFIRM TO IRC 83–PART III
7. THE CROSS CAMBER OF 2.5% IS PROPOSED IN THE DECK SYSTEM.
8. ALL DESIGN MIX CONCRETE SHALL CONFORM TO TABLE 6.4 AND Cl.18.5.4 OF IRC: 112–2020.
9. CONTRACTOR SHALL BE REVERIFY THE LEVELS INDICATED IN THE DRAWING IN CASE OF ANY CHANGES IN LEVELS ,SAME SHALL BE COMMUNICATED WITH WITH CONSULTANT BEFORE EXECUTION .
10. IF ANY AMBIGUITY IS FOUND IN DRAWINGS OR AT SITE, THE SAME SHALL BE BROUGHT TO DESIGNER'S/ ENGINEER'S NOTICE BEFORE EXECUTION.
11. REINFORCEMENT STEEL SHALL BE HYSD BARS OF GRADE Fe500/Fe550 CONFORMING TOIS:1786–2008
12. GRADE OF CONCRETE SHALL BE AS FOLLOWS:
    - LEVELING COURSE : PCC M15
    - DECK SLAB : M55
    - PRE CAST PSC 'I' GIRDER: M55
    - CRASH BARRIER : M40
    - PEDESTAL : M40
13. CLEAR COVER TO ALL REINFORCEMENT SHALL BE:
    - DECK SLAB : 40mm
    - PSC'I' GIRDER : 40mm
14. THE NOMINAL MAXIMUM SIZE OF AGGREGATE TO BE USED SHALL BE 20mm.
15. THE DESIGNS HAVE BEEN DONE FOR 70R, WHEELED & CLASS A LIVE LOADS ACCORDING TO IRC:6 THE GOVERNING CASES FOR DESIGN HAVE BEEN TAKEN INTO CONSIDERATION.

SI NO.	DESCRIPTION	REVISION.	BY	DATE

RELEASED FOR
- ☐ Draft Detailed Project Report
- ▨ Detailed Project Report
- ☐ TENDER

CLIENT :
Bengaluru Smart Infrastructure Limited
Office of the Project Engineer-1, B-Smile,
Room No.108, 1st Floor, Annexe-2 Building,
N.R.Square, BBMP Bengaluru-560002

CONSULTANT:
Infra Support
Your Complete Engineering Partner
INFRA SUPPORT ENGINEERING CONSULTANTS PVT. LTD
An ISO 9001-2015 Certified Company
Infra House, #456/11/1, Hennur Bande,
Hennur Bagalur Main Road, Kalyan Nagar,
Bangalore - 560 043.
Phone: +91 91 48192837
Email: info@infrasupport.in www.infrasupport.in

DRAWN	CDS	PROJECT:	Detailed Project Report (DPR) for Construction of Elevated Corridors of Package 1		
DESIGNED	RV	NAME OF WORK	Preparation of DPR for Construction of Elevated Corridor Mekhri Circle to Veterinary College Hebbal	JOB NO.	2501
CHECKED	TRL				
DATE	Jan - 2026	TITLE :	DIMENSION DETAILS OF SUPER STRUCTURE -PSC 'I' GIRDER AT ROUNDABOUT	REVISION	R0
SHEET	01 of 01	SCALE:	As shown	DRG. NO. : IS \ 2501 \ STR \ GAD-01	

THIS DRAWING IS THE PROPERTY OF INFRA SUPPORT ENGINEERING CONSULTANTS PVT. LTD. IT IS NOT TO BE USED OR REPRODUCED IN ANY MANNER WITHOUT PRIOR PERMISSION

SUB STRUCTURE

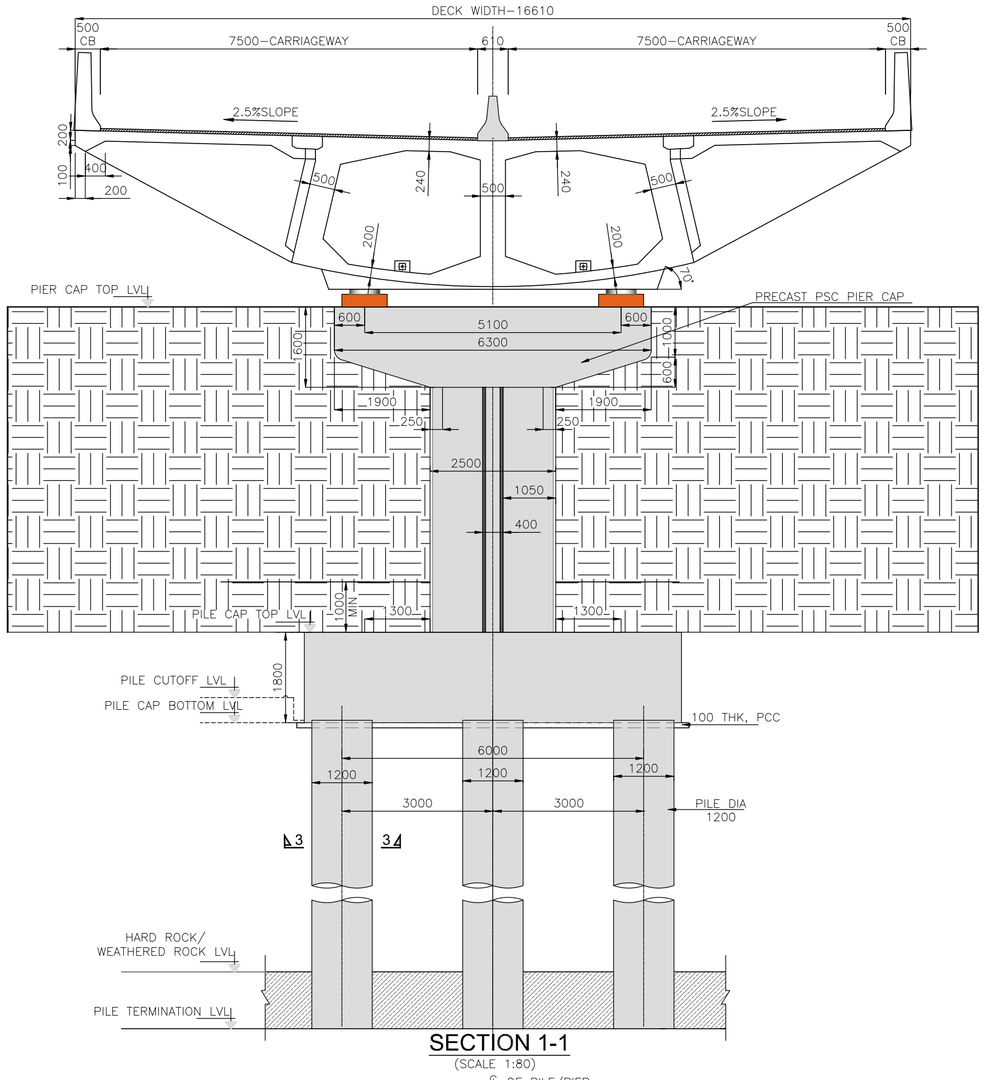

SECTION 1-1
(SCALE 1:80)

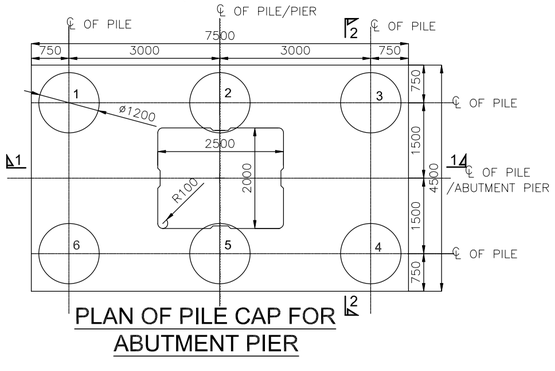

PLAN OF PILE CAP FOR ABUTMENT PIER

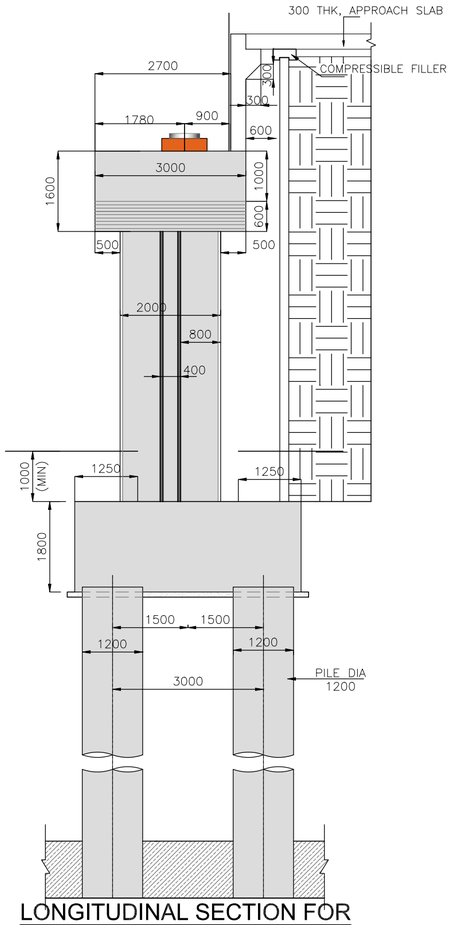

LONGITUDINAL SECTION FOR ABUTMENT SECTION (2-2)
(SCALE 1:80)

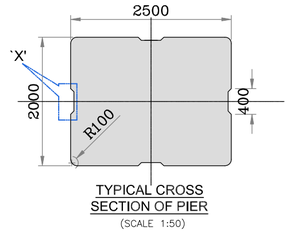

TYPICAL CROSS SECTION OF PIER
(SCALE 1:50)

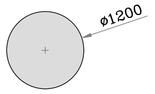

SECTION 3-3
(SCALE 1:50)

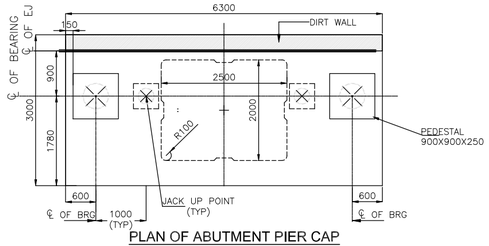

PLAN OF ABUTMENT PIER CAP
(SCALE 1:60)

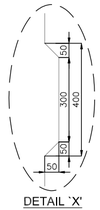

DETAIL 'X'

NOTES

1. ALL DIMENSIONS ARE IN MILLIMETERS.
2. ALL DESIGN MIX CONCRETE SHALL BE CONFIRM TO SEC-6 CL:18.54 OF IRC -112 - 2020.
3. GRADE OF STEEL SHALL BE Fe 500 H.Y.S.D BARS AS PER TABLE 18.1 OF IRC - 112 -2020.
4. GRADE OF CONCRETE
   1. ABUTMENT : M35
   2. PILE CAP : M35
   3. PILE :M35
   4. PSC PIER CAP :M55
5. LEVELING COURSE BELOW FOUNDATION SHALL BE 100 THICK IN CEMENT CONCRETE M15
6. EXPOSURE - MODERATE
7. SEISMIC ZONE -II
8. PILE SHALL BE EXECUTED AS PER IS 2911 PART -1 SEC -2.
9. WORKING PILE LOAD
   HORIZONTAL :- 30T
   VERTICAL :- 350T
10. CLEAR COVER TO REINFORCEMENT FOR

FOUNDATION	:	75mm
PIER AND PIER CAP	:	50mm
PEDESTAL	:	40mm

SI NO.	DESCRIPTION	REVISION.	BY	DATE

RELEASED FOR
- ☐ Draft Detailed Project Report
- ▨ Detailed Project Report
- ☐ TENDER

CLIENT :
Bengaluru Smart Infrastructure Limited
Office of the Project Engineer-1, B-Smile,
Room No.108, 1st Floor, Annexe-2 Building,
N.R.Square, BBMP Bengaluru-560002

CONSULTANT:
Infra Support
Your Complete Engineering Partner
INFRA SUPPORT ENGINEERING CONSULTANTS PVT. LTD
An ISO 9001-2015 Certified Company
Infra House, #456/11/1, Hennur Bande,
Hennur Bagalur Main Road, Kalyan Nagar,
Bangalore - 560 043.
Phone: +91 91 48192837
Email: info@infrasupport.in www.infrasupport.in

DRAWN	CDS	PROJECT:	Detailed Project Report (DPR) for Construction of Elevated Corridors of Package 1		
DESIGNED	RV			JOB NO.	
CHECKED	TRL	NAME OF WORK	Preparation of DPR for Construction of Elevated Corridor Mekhri Circle to Veterinary College Hebbal	2501	
DATE	Jan - 2026	TITLE :	CROSS SECTION OF ABUTMENT PIER (2.5X2) FOR 16.61M DECK WIDTH	REVISION	
SHEET	01 of 01	SCALE:	As shown	DRG. NO. : IS \ 2501 \ STR \ GAD-01	R0

THESE DRAWINGS ARE THE PROPERTY OF INFRA SUPPORT ENGINEERING CONSULTANTS PVT. LTD. AND SHALL NOT BE USED OR REPRODUCED WITHOUT THEIR WRITTEN PERMISSION

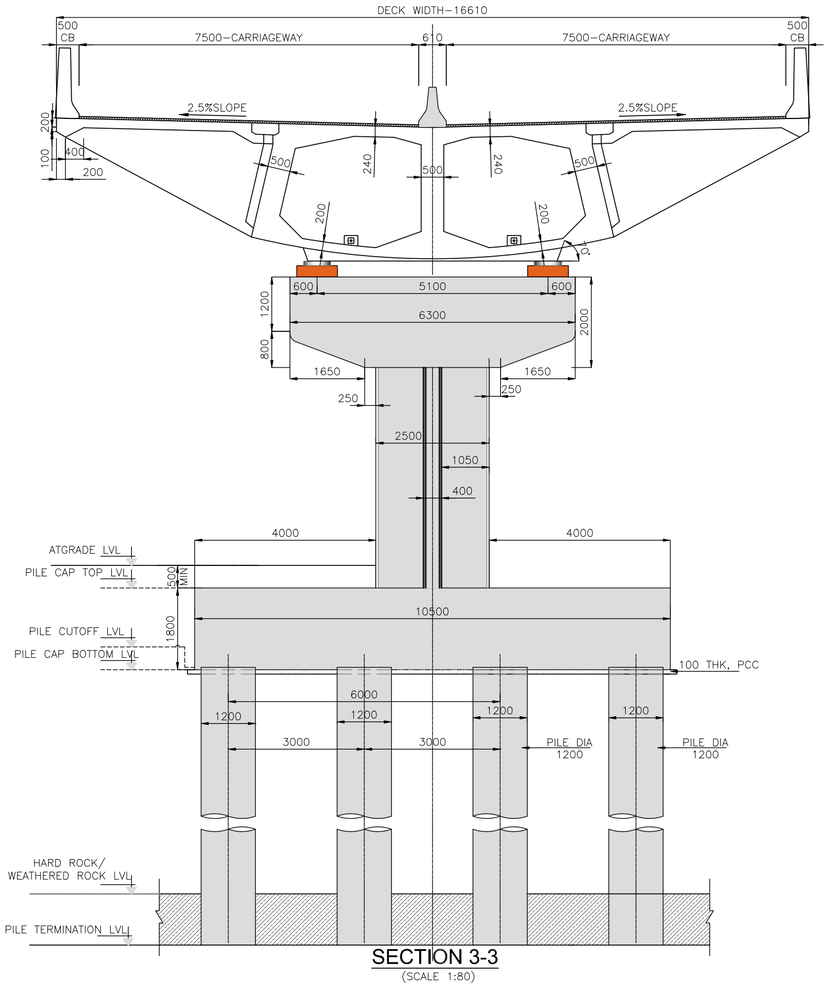

SECTION 3-3
(SCALE 1:80)

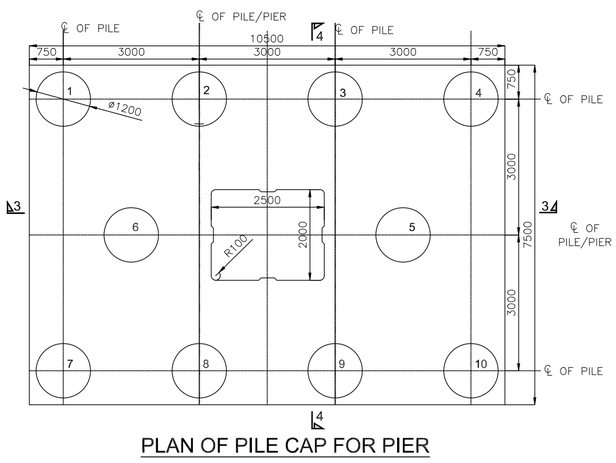

PLAN OF PILE CAP FOR PIER
PIER LENGTH ABOVE 15m
(SCALE 1:80)

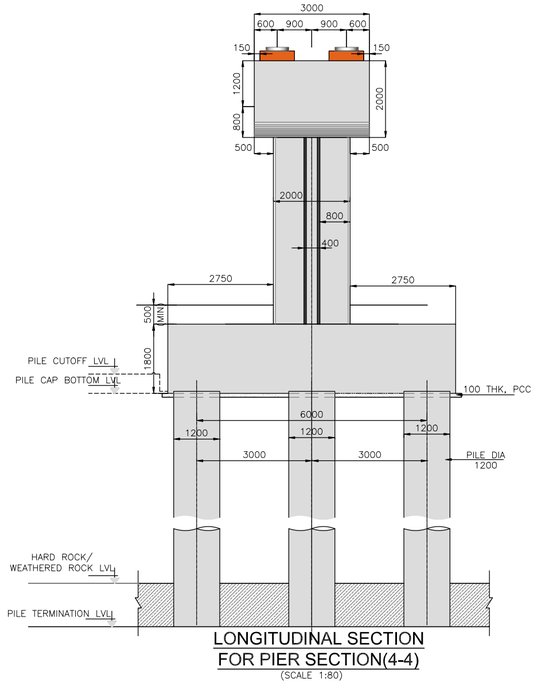

LONGITUDINAL SECTION FOR PIER SECTION(4-4)
(SCALE 1:80)

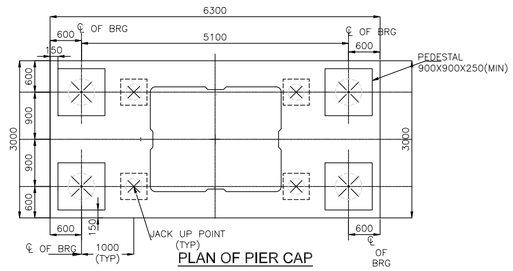

PLAN OF PIER CAP
(SCALE 1:60)

NOTES

1. ALL DIMENSIONS ARE IN MILLIMETERS.
2. ALL DESIGN MIX CONCRETE SHALL BE CONFIRM TO SEC-6 CL:18.54 OF IRC -112 - 2020.
3. GRADE OF STEEL SHALL BE Fe 500 H.Y.S.D BARS AS PER TABLE 18.1 OF IRC - 112 -2020.
4. GRADE OF CONCRETE
   1. PIER : M35
   2. PILE CAP : M35
   3. PILE :M35
   4. PSC PIER CAP :M55
5. LEVELING COURSE BELOW FOUNDATION SHALL BE 100 THICK IN CEMENT CONCRETE M15
6. EXPOSURE - MODERATE
7. SEISMIC ZONE -II
8. PILE SHALL BE EXECUTED AS PER IS 2911 PART -1 SEC -2.
9. WORKING PILE LOAD
   HORIZONTAL :- 30T
   VERTICAL :- 350T
10. CLEAR COVER TO REINFORCEMENT FOR

FOUNDATION	:	75mm
PIER AND PIER CAP	:	50mm
PEDESTAL	:	40mm

SI NO.	DESCRIPTION	REVISION.	BY	DATE

RELEASED FOR
- ☐ Draft Detailed Project Report
- ▨ Detailed Project Report
- ☐ TENDER

CLIENT :
GOVERNMENT OF KARNATAKA
Bengaluru Smart Infrastructure Limited
Office of the Project Engineer-1, B-Smile, Room No.108, 1st Floor, Annexe-2 Building, N.R.Square, BBMP Bengaluru-560002

CONSULTANT:
Infra Support
Your Complete Engineering Partner
INFRA SUPPORT ENGINEERING CONSULTANTS PVT. LTD
An ISO 9001-2015 Certified Company
Infra House, #456/111, Hennur Bande, Hennur Bagalur Main Road, Kalyan Nagar, Bangalore - 560 043.
Phone: +91 91 48192837
Email: info@infrasupport.in www.infrasupport.in

DRAWN	CDS	PROJECT:	Detailed Project Report (DPR) for Construction of Elevated Corridors of Package 1		
DESIGNED	RV			JOB NO.	
CHECKED	TRL	NAME OF WORK	Preparation of DPR for Construction of Elevated Corridor Mekhri Circle to Veterinary College Hebbal	2501	
DATE	Jan - 2026	TITLE :	CROSS SECTION OF STANDARD PIER (2.5X2) FOR 16.61M DECK WIDTH	REVISION	
SHEET	01 of 01	SCALE:	As shown	DRG. NO. : IS \ 2501 \ STR \GAD-01	R0

THIS DRAWING IS THE PROPERTY OF INFRA SUPPORT ENGINEERING CONSULTANTS PVT. LTD. ANY UNAUTHORISED USE OF THIS DRAWING IS STRICTLY PROHIBITED.

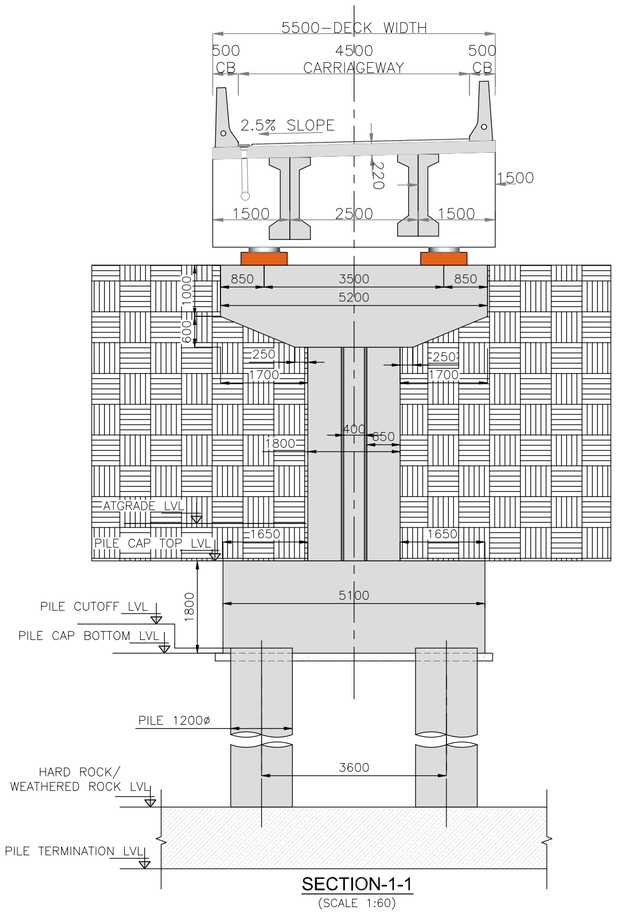

SECTION-1-1
(SCALE 1:60)

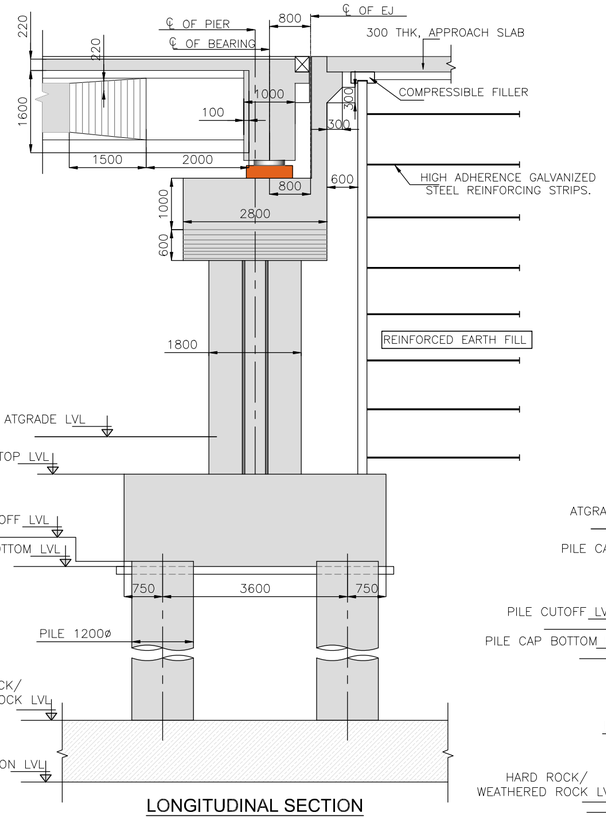

LONGITUDINAL SECTION
OF ABUTMENT PIER
(SCALE 1:60)

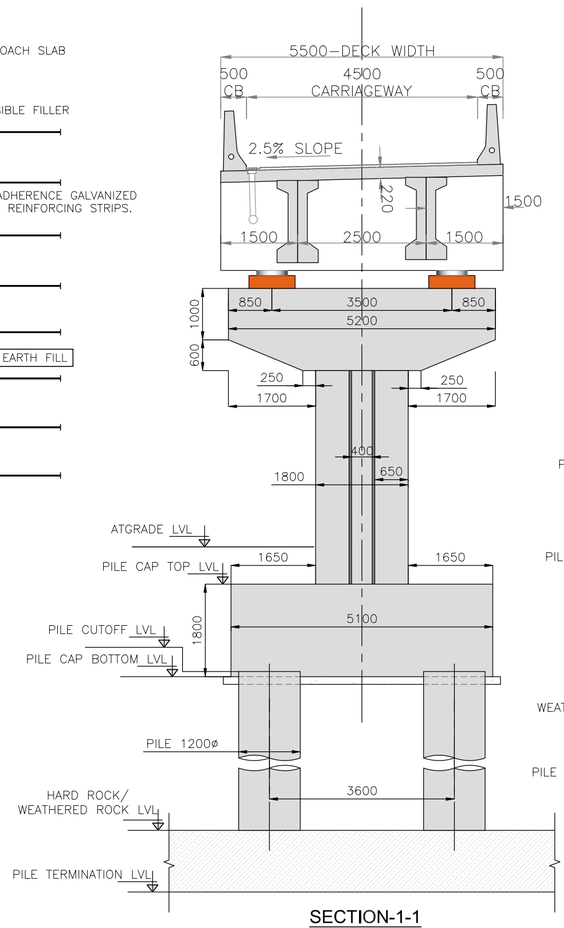

SECTION-1-1
(SCALE 1:60)

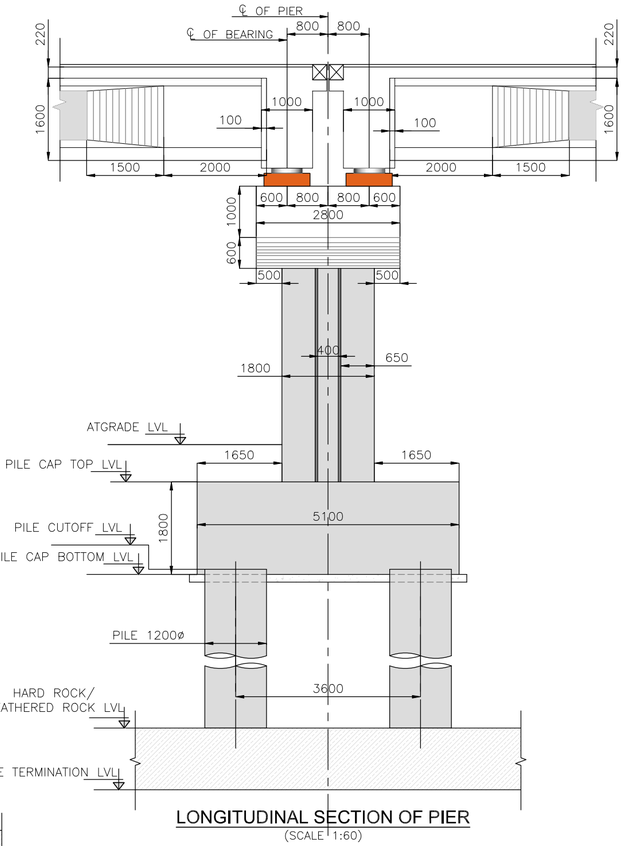

LONGITUDINAL SECTION OF PIER
(SCALE 1:60)

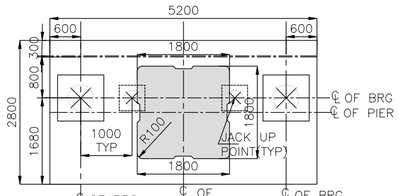

PLAN OF ABUTMENT PIER CAP
(SCALE 1:60)

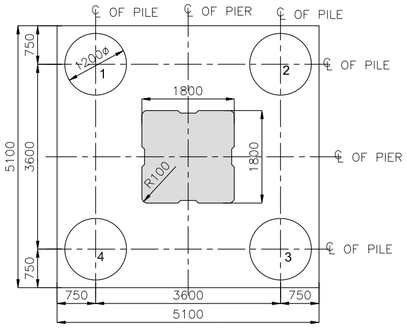

PLAN OF PILE CAP
(SCALE 1:60)

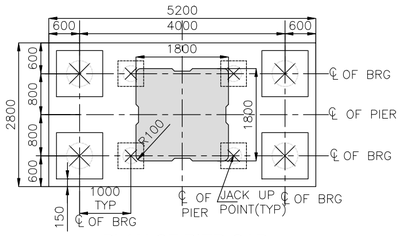

PLAN OF PIER CAP
(SCALE 1:60)

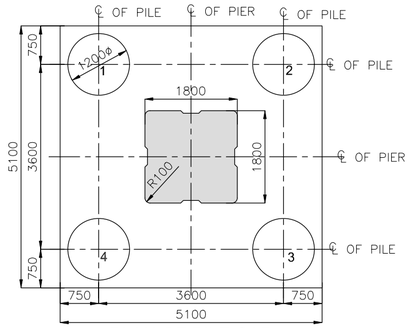

PLAN OF PILE CAP
(SCALE 1:60)

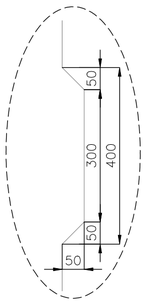

DETAIL `X'

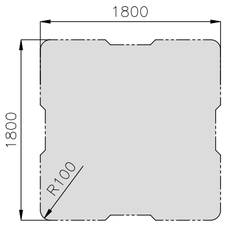

TYPICAL CROSS
SECTION OF PIER
(SCALE 1:50)

SI NO.	DESCRIPTION	REVISION.	BY	DATE

RELEASED FOR
- ☐ Draft Detailed Project Report
- ▨ Detailed Project Report
- ☐ TENDER

CLIENT :

Bengaluru Smart Infrastructure Limited
Office of the Project Engineer-1, B-Smile,
Room No.108, 1st Floor, Annexe-2 Building,
N.R.Square, BBMP Bengaluru-560002

CONSULTANT:

Infra Support
Your Complete Engineering Partner

INFRA SUPPORT ENGINEERING CONSULTANTS PVT. LTD
An ISO 9001-2015 Certified Company
Infra House, #456/11/1, Hennur Bande,
Hennur Bagalur Main Road, Kalyan Nagar,
Bangalore - 560 043.
Phone: +91 91 48192837
Email: info@infrasupport.in www.infrasupport.in

DRAWN	CDS	PROJECT:	Detailed Project Report (DPR) for Construction of Elevated Corridors of Package 1
DESIGNED	RV	NAME OF WORK	Preparation of DPR for Construction of Elevated Corridor Mekhri Circle to Veterinary College Hebbal
CHECKED	TRL		
DATE	Jan - 2026	TITLE :	CROSS SECTION OF ABUTMENT PIER AND PIER (5.5m DECK WIDTH) FOR UP RAMP AND DOWN RAMP
SHEET	01 of 01	SCALE:	As shown

JOB NO. 2501
REVISION R0
DRG. NO. : IS \ 2501 \ STR \GAD-01

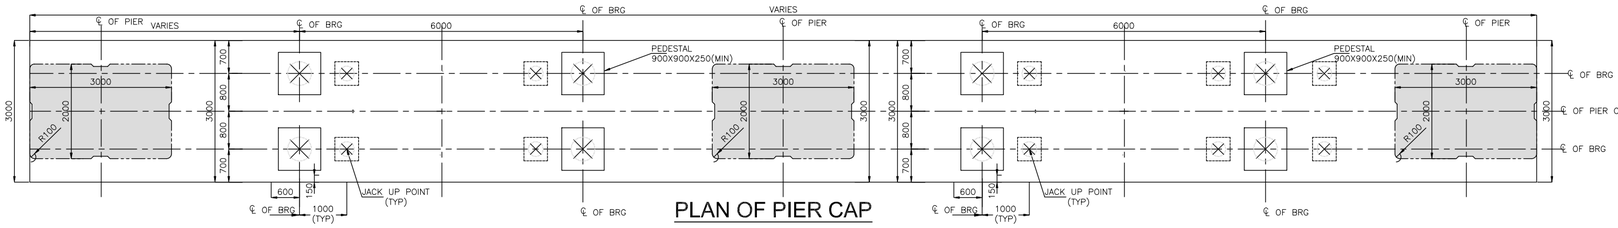

PLAN OF PIER CAP

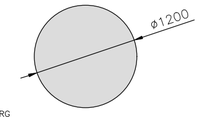

SECTION 3-3

(SCALE 1:50)

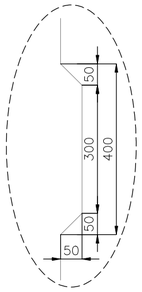

DETAIL `X'

NOTES

1. ALL DIMENSIONS ARE IN MILLIMETERS.
2. ALL DESIGN MIX CONCRETE SHALL BE CONFIRM TO SEC-6 CL:18.54 OF IRC -112 - 2020.
3. GRADE OF STEEL SHALL BE Fe 500 H.Y.S.D BARS AS PER TABLE 18.1 OF IRC - 112 -2020.
4. GRADE OF CONCRETE
   1. PIER : M35
   2. PILE CAP : M35
   3. PILE :M35
   4. PSC PIER CAP :M55
5. LEVELING COURSE BELOW FOUNDATION SHALL BE 100 THICK IN CEMENT CONCRETE M15
6. EXPOSURE - MODERATE
7. SEISMIC ZONE -II
8. PILE SHALL BE EXECUTED AS PER IS 2911 PART -1 SEC -2.
9. WORKING PILE LOAD
   HORIZONTAL :- 30T
   VERTICAL :- 350T
10. CLEAR COVER TO REINFORCEMENT FOR

FOUNDATION	:	75mm
PIER AND PIER CAP	:	50mm
PEDESTAL	:	40mm

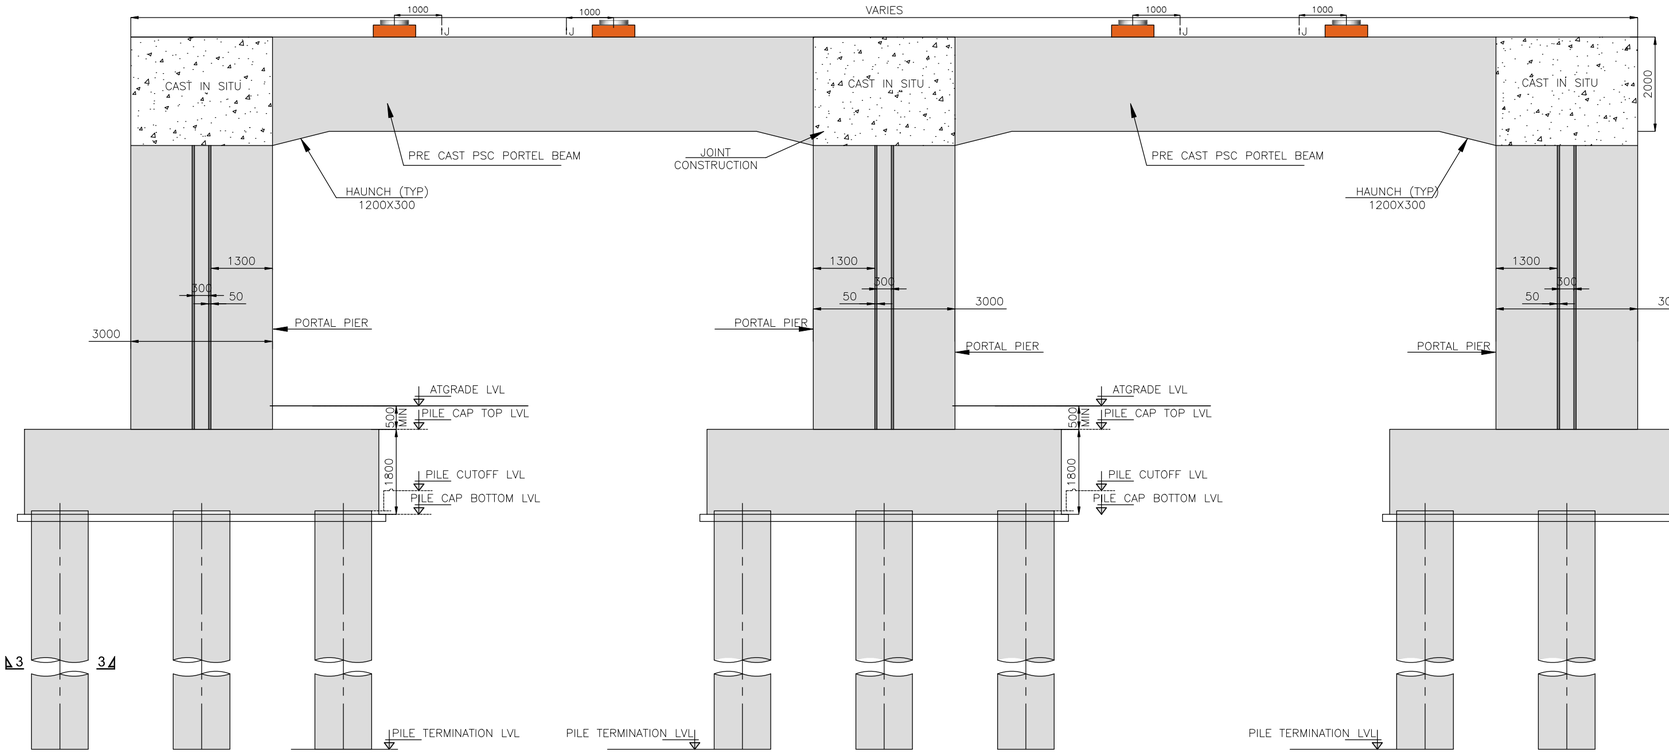

TRNSVERSE SECTION OF PIER

(SCALE 1:80)

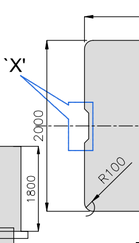

TYPICAL CROSS SECTION OF PIER

(SCALE 1:50)

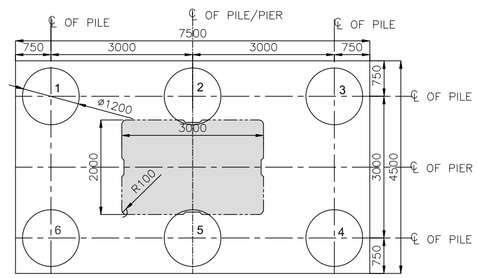

PLAN OF PILE CAP

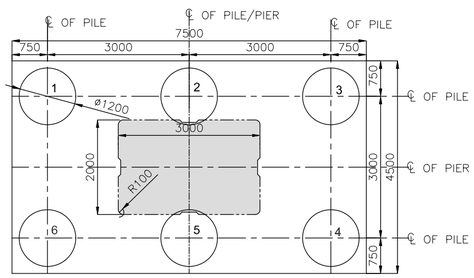

PLAN OF PILE CAP

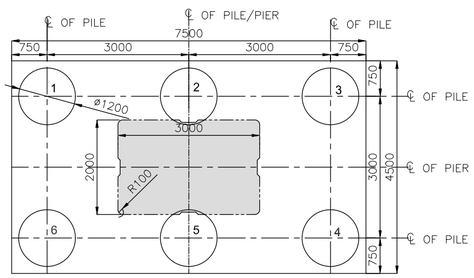

PLAN OF PILE CAP

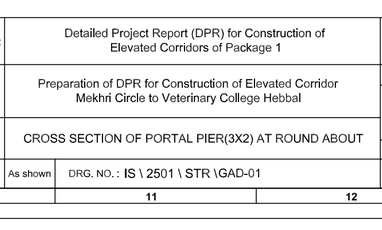

LONGITUDINAL SECTION OF PIER

(SCALE 1:80)

SI NO.	DESCRIPTION	REVISION.	BY	DATE

RELEASED FOR

- ☐ Draft Detailed Project Report
- ▨ Detailed Project Report
- ☐ TENDER

CLIENT :

Bengaluru Smart Infrastructure Limited
Office of the Project Engineer-1, B-Smile,
Room No.108, 1st Floor, Annexe-2 Building,
N.R.Square, BBMP Bengaluru-560002

CONSULTANT:

Infra Support
Your Complete Engineering Partner

INFRA SUPPORT ENGINEERING CONSULTANTS PVT. LTD
An ISO 9001-2015 Certified Company
Infra House, #456/11/1, Hennur Bande,
Hennur Bagalur Main Road, Kalyan Nagar,
Bangalore - 560 043.
Phone: +91 91 48192837
Email: info@infrasupport.in www.infrasupport.in

DRAWN	CDS	PROJECT:	Detailed Project Report (DPR) for Construction of Elevated Corridors of Package 1
DESIGNED	RV	NAME OF WORK	Preparation of DPR for Construction of Elevated Corridor Mekhri Circle to Veterinary College Hebbal
CHECKED	TRL		
DATE	Jan - 2026	TITLE :	CROSS SECTION OF PORTAL PIER(3X2) AT ROUND ABOUT
SHEET	01 of 01	SCALE:	As shown

JOB NO. 2501

DRG. NO. : IS \ 2501 \ STR \GAD-01

REVISION R0

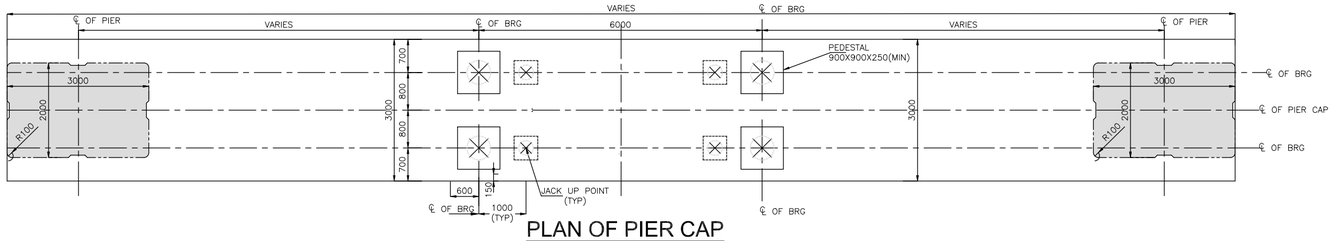

PLAN OF PIER CAP

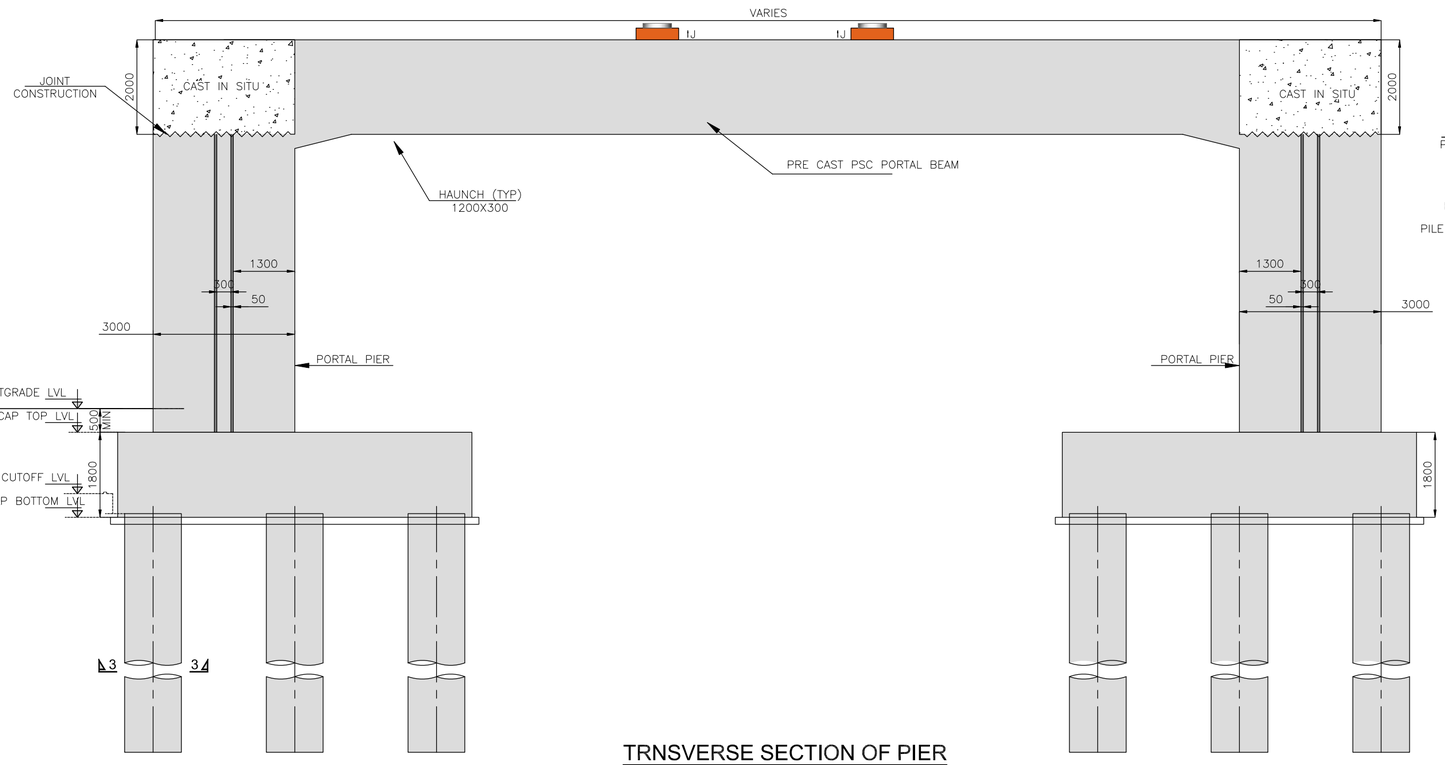

TRNSVERSE SECTION OF PIER

(SCALE 1:80)

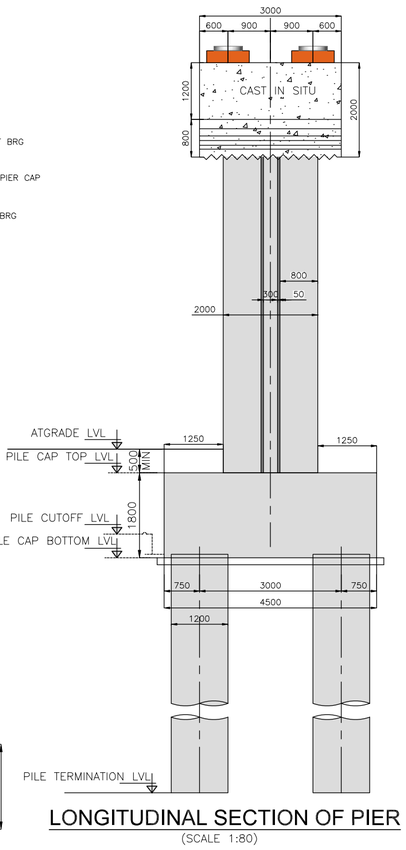

LONGITUDINAL SECTION OF PIER

(SCALE 1:80)

NOTES

1. ALL DIMENSIONS ARE IN MILLIMETERS.
2. ALL DESIGN MIX CONCRETE SHALL BE CONFIRM TO SEC-6 CL:18.54 OF IRC -112 - 2020.
3. GRADE OF STEEL SHALL BE Fe 500 H.Y.S.D BARS AS PER TABLE 18.1 OF IRC - 112 -2020.
4. GRADE OF CONCRETE
   1. PIER : M35
   2. PILE CAP : M35
   3. PILE :M35
   4. PSC PIER CAP :M55
5. LEVELING COURSE BELOW FOUNDATION SHALL BE 100 THICK IN CEMENT CONCRETE M15
6. EXPOSURE - MODERATE
7. SEISMIC ZONE -II
8. PILE SHALL BE EXECUTED AS PER IS 2911 PART -1 SEC -2.
9. WORKING PILE LOAD
   HORIZONTAL :- 30T
   VERTICAL :- 350T
10. CLEAR COVER TO REINFORCEMENT FOR

FOUNDATION	:	75mm
PIER AND PIER CAP	:	50mm
PEDESTAL	:	40mm

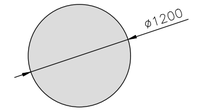

SECTION 3-3

(SCALE 1:50)

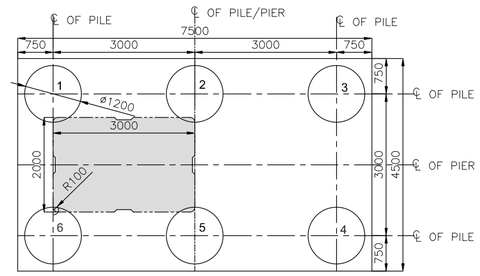

PLAN OF PILE CAP

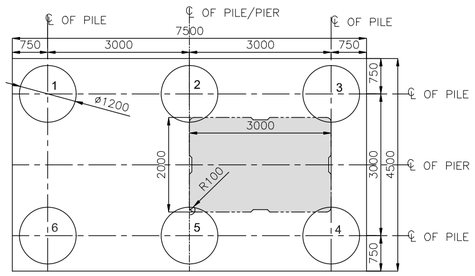

PLAN OF PILE CAP

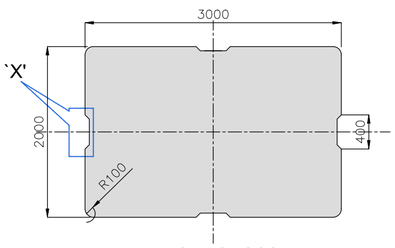

TYPICAL CROSS SECTION OF PIER

(SCALE 1:50)

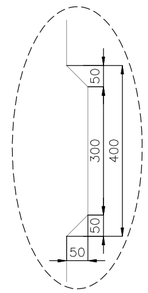

DETAIL `X'

SI NO.	DESCRIPTION	REVISION.	BY	DATE

RELEASED FOR

- ☐ Draft Detailed Project Report
- ▨ Detailed Project Report
- ☐ TENDER

CLIENT :

Bengaluru Smart Infrastructure Limited
Office of the Project Engineer-1, B-Smile,
Room No.108, 1st Floor, Annexe-2 Building,
N.R.Square, BBMP Bengaluru-560002

CONSULTANT:

Infra Support
Your Complete Engineering Partner

INFRA SUPPORT ENGINEERING CONSULTANTS PVT. LTD
An ISO 9001-2015 Certified Company
Infra House, #456/11/1, Hennur Bande,
Hennur Bagalur Main Road, Kalyan Nagar,
Bangalore - 560 043.
Phone: +91 91 48192837
Email: info@infrasupport.in www.infrasupport.in

DRAWN	CDS	PROJECT:	Detailed Project Report (DPR) for Construction of Elevated Corridors of Package 1		
DESIGNED	RV	NAME OF WORK	Preparation of DPR for Construction of Elevated Corridor Mekhri Circle to Veterinary College Hebbal	JOB NO.	2501
CHECKED	TRL				
DATE	Jan - 2026	TITLE :	CROSS SECTION OF STANDARD PORTAL PIER(3X2m)	REVISION	R0
SHEET	01 of 01	SCALE:	As shown	DRG. NO. : IS \ 2501 \ STR \GAD-01	

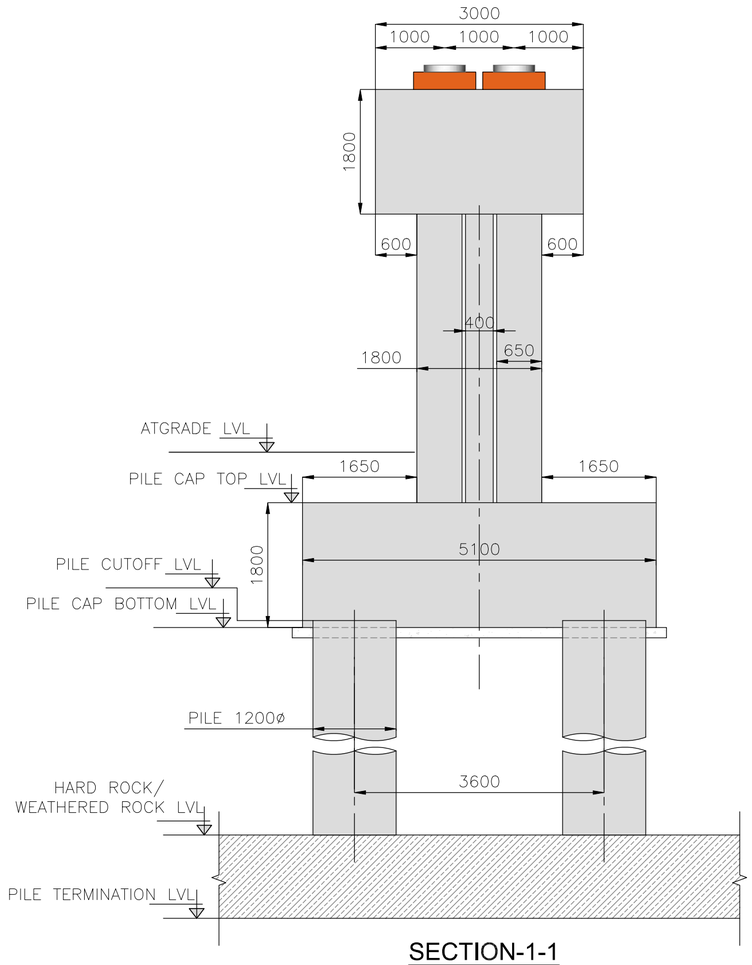

SECTION-1-1
(SCALE 1:60)

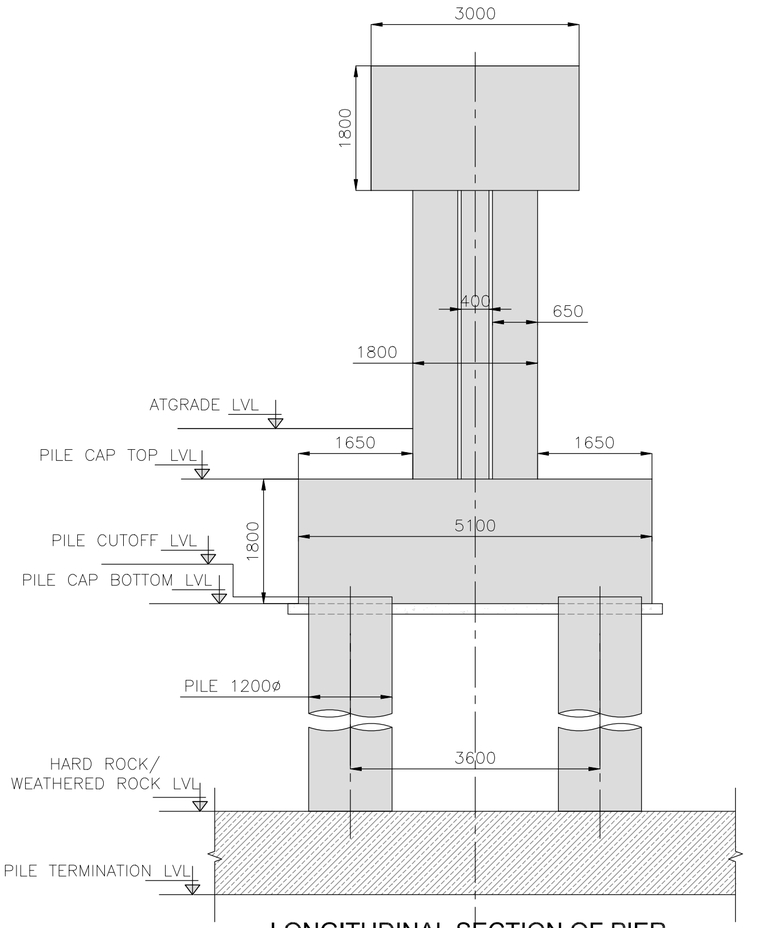

LONGITUDINAL SECTION OF PIER
(SCALE 1:60)

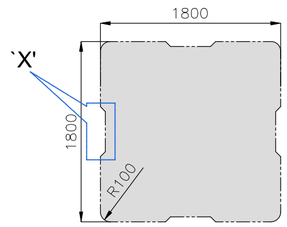

TYPICAL CROSS SECTION OF PIER
(SCALE 1:50)

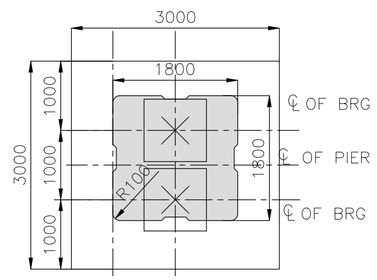

PLAN OF PIER CAP
(SCALE 1:60)

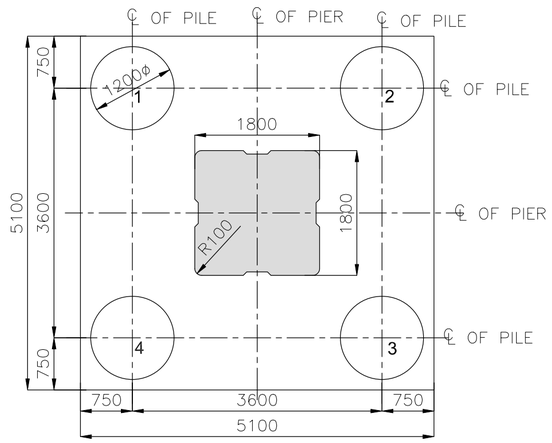

PLAN OF PILE CAP
(SCALE 1:60)

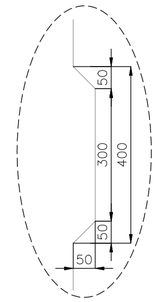

DETAIL `X'

SI NO.	DESCRIPTION	REVISION.	BY	DATE

RELEASED FOR
- ☐ Draft Detailed Project Report
- ▨ Detailed Project Report
- ☐ TENDER

CLIENT :

Bengaluru Smart Infrastructure Limited
Office of the Project Engineer-1, B-Smile,
Room No.108, 1st Floor, Annexe-2 Building,
N.R.Square, BBMP Bengaluru-560002

CONSULTANT:

Infra Support
Your Complete Engineering Partner

INFRA SUPPORT ENGINEERING CONSULTANTS PVT. LTD
An ISO 9001-2015 Certified Company
Infra House, #456/11/1, Hennur Bande,
Hennur Bagalur Main Road, Kalyan Nagar,
Bangalore - 560 043.
Phone: +91 91 48192837
Email: info@infrasupport.in www.infrasupport.in

DRAWN	CDS	PROJECT:	Detailed Project Report (DPR) for Construction of Elevated Corridors of Package 1
DESIGNED	RV	NAME OF WORK	Preparation of DPR for Construction of Elevated Corridor Mekhri Circle to Veterinary College Hebbal
CHECKED	TRL	TITLE :	CROSS SECTION OF STANDARD PIER(1.8X1.8) FOR ROUNDABOUT
DATE	Jan - 2026	SCALE:	As shown
SHEET	01 of 01	DRG. NO. :	IS \ 2501 \ STR \GAD-01

JOB NO. 2501
REVISION R0

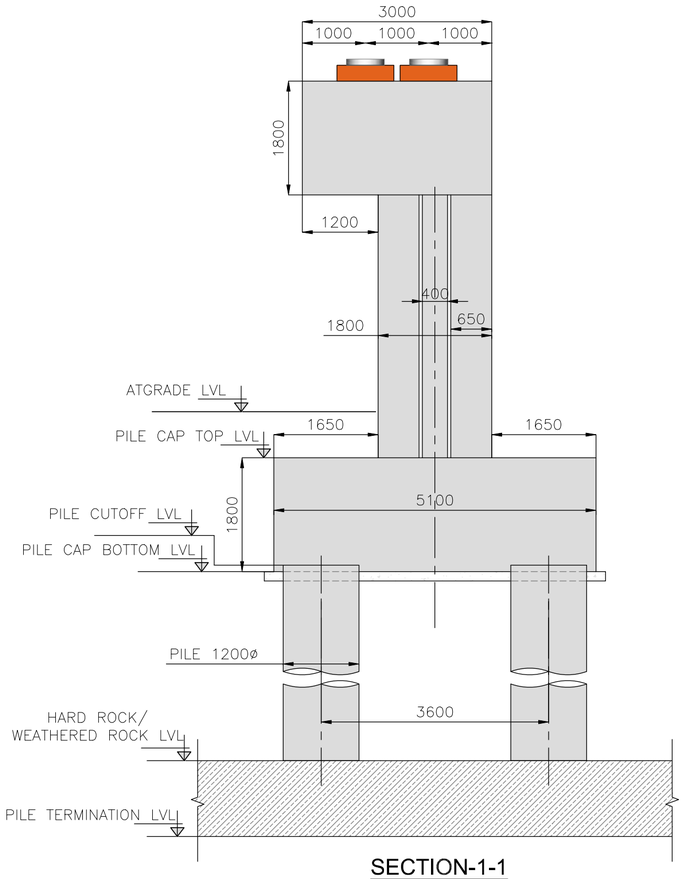

SECTION-1-1

(SCALE 1:60)

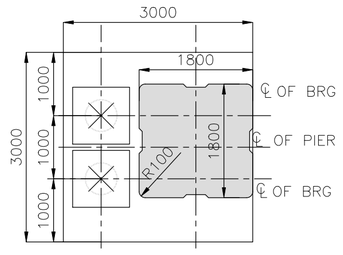

PLAN OF PIER CAP

(SCALE 1:60)

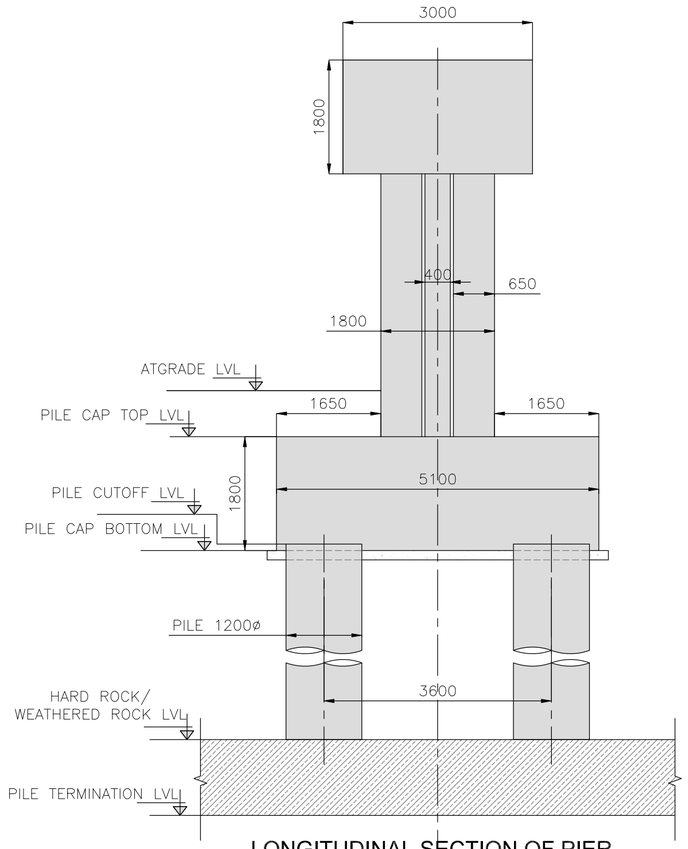

LONGITUDINAL SECTION OF PIER

(SCALE 1:60)

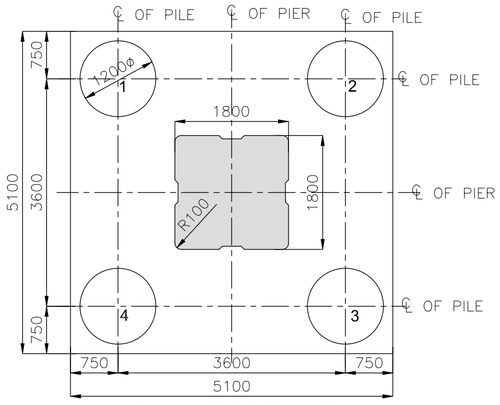

PLAN OF PILE CAP

(SCALE 1:60)

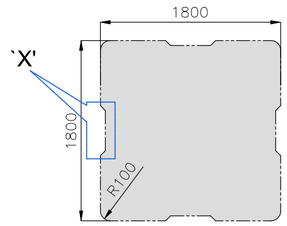

TYPICAL CROSS SECTION OF PIER

(SCALE 1:50)

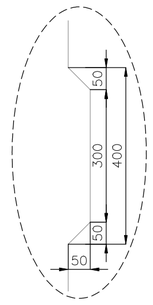

DETAIL `X'

SI NO.	DESCRIPTION	REVISION.	BY	DATE

RELEASED FOR

- ☐ Draft Detailed Project Report
- ▨ Detailed Project Report
- ☐ TENDER

CLIENT :

Bengaluru Smart Infrastructure Limited
Office of the Project Engineer-1, B-Smile,
Room No.108, 1st Floor, Annexe-2 Building,
N.R.Square, BBMP Bengaluru-560002

CONSULTANT:

Infra Support
Your Complete Engineering Partner

INFRA SUPPORT ENGINEERING CONSULTANTS PVT. LTD
An ISO 9001-2015 Certified Company
Infra House, #456/11/1, Hennur Bande,
Hennur Bagalur Main Road, Kalyan Nagar,
Bangalore - 560 043.
Phone: +91 91 48192837
Email: info@infrasupport.in www.infrasupport.in

DRAWN	CDS	PROJECT:	Detailed Project Report (DPR) for Construction of Elevated Corridors of Package 1
DESIGNED	RV	NAME OF WORK	Preparation of DPR for Construction of Elevated Corridor Mekhri Circle to Veterinary College Hebbal
CHECKED	TRL		
DATE	Jan - 2026	TITLE :	CROSS SECTION OF CANTILEVER PIER(1.8X1.8) FOR ROUNDABOUT
SHEET	01 of 01	SCALE:	As shown

JOB NO. 2501

REVISION R0

DRG. NO. : IS \ 2501 \ STR \GAD-01